
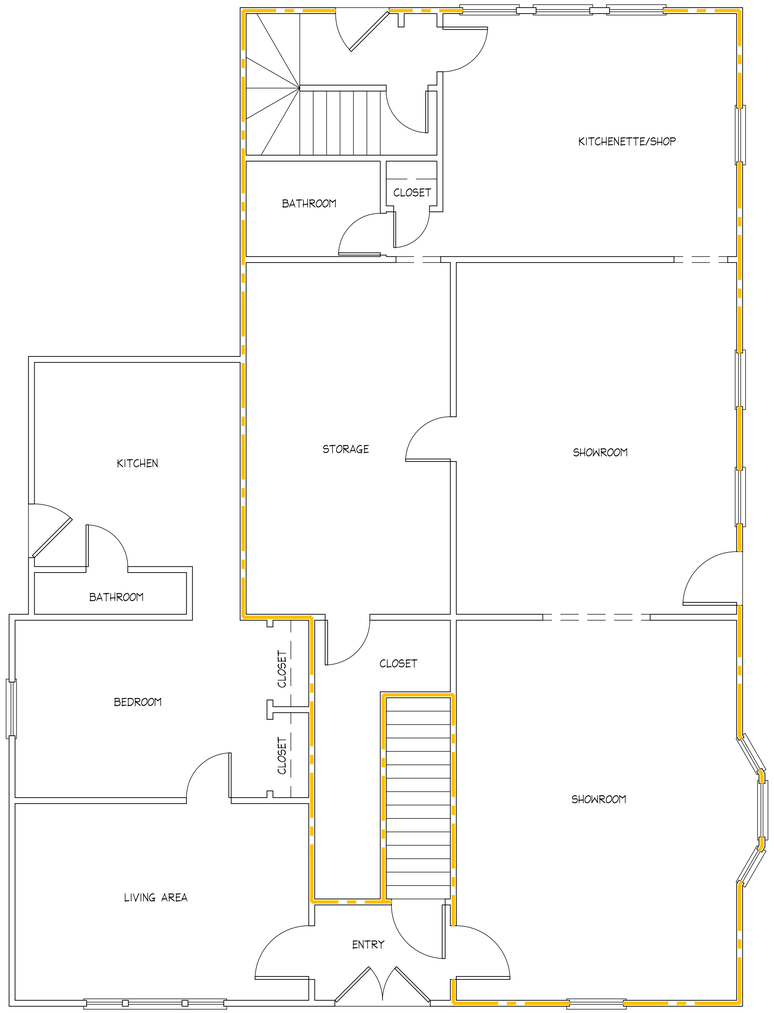


EXISTING
FIRST FLOOR PLAN
SCALE :1/4"=1'-0"

KEY

EXISTING RESIDENTIAL SPACE

EXISTING RETAIL SPACE

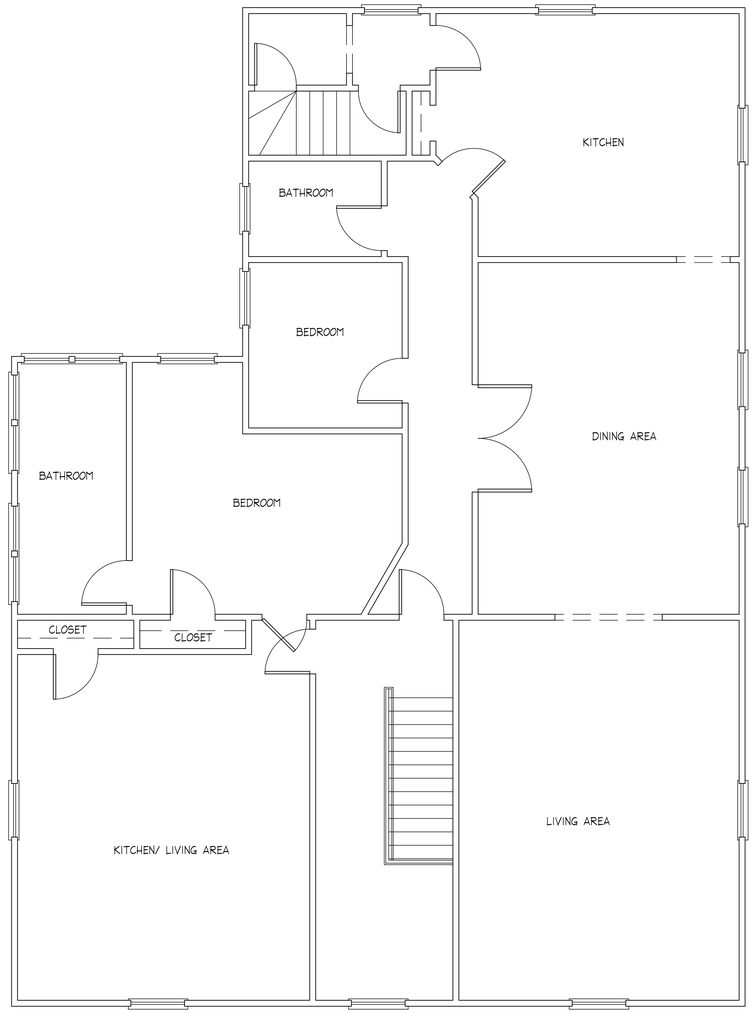

EXISTING
SECOND FLOOR PLAN
SCALE :1/4"=1'-0"

35 FISHER ROAD WEYMOUTH, MA
P:781-337-3409 C:617-733-8404
FISHER ASSOCIATES
Walter A. McKinnon Associates, Inc.
Consulting Engineers
278 Washington Street Weymouth, Massachusetts
Phone: (781) 331-5698 Email: mckinnoneng@gmail.com

SCAN QR CODE FOR DIGITAL FILE

No.	BY	DATE	DESCRIPTION
03	BJ	05/11/2020	REV. 2
02	BJ	04/20/2020	REV. 1
01	BJ	01/23/2020	START


MULTI-FAMILY REMODEL
METRI METRI

43 MUTTON LANE
WEYMOUTH, MA


EXISTING
FLOOR PLANS

SCALE:	1/4"=1'-0"
DRAWN by:	BJJ
CHK'D by:	MKS
PROJECT No.:	2020-005

A-1

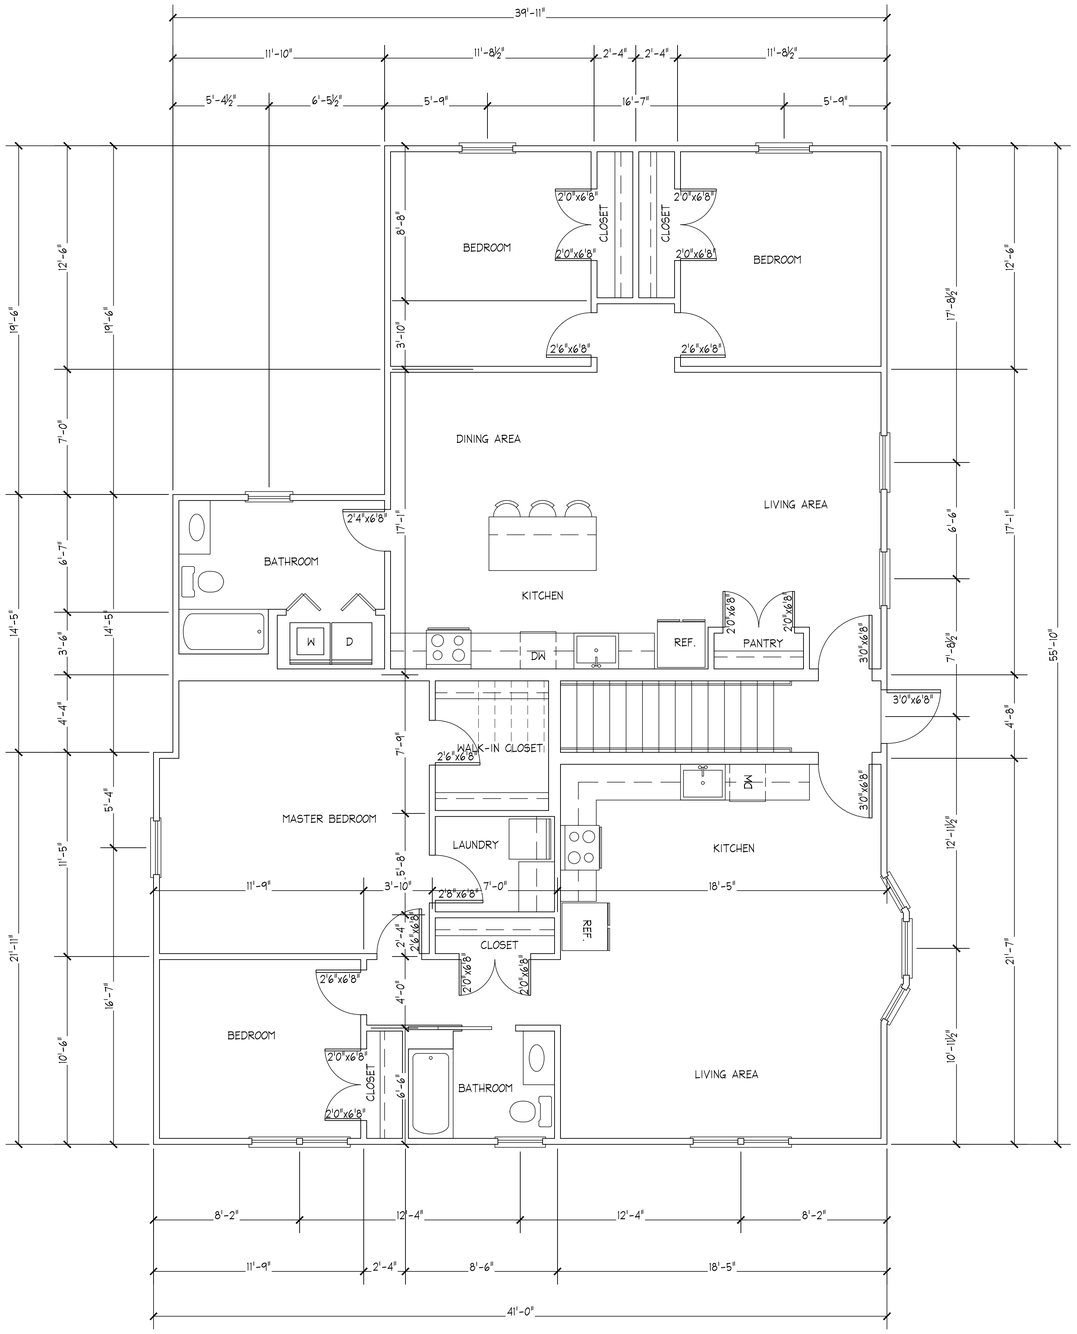

PROPOSED
FIRST FLOOR PLAN
SCALE : 1/4"=1'-0"

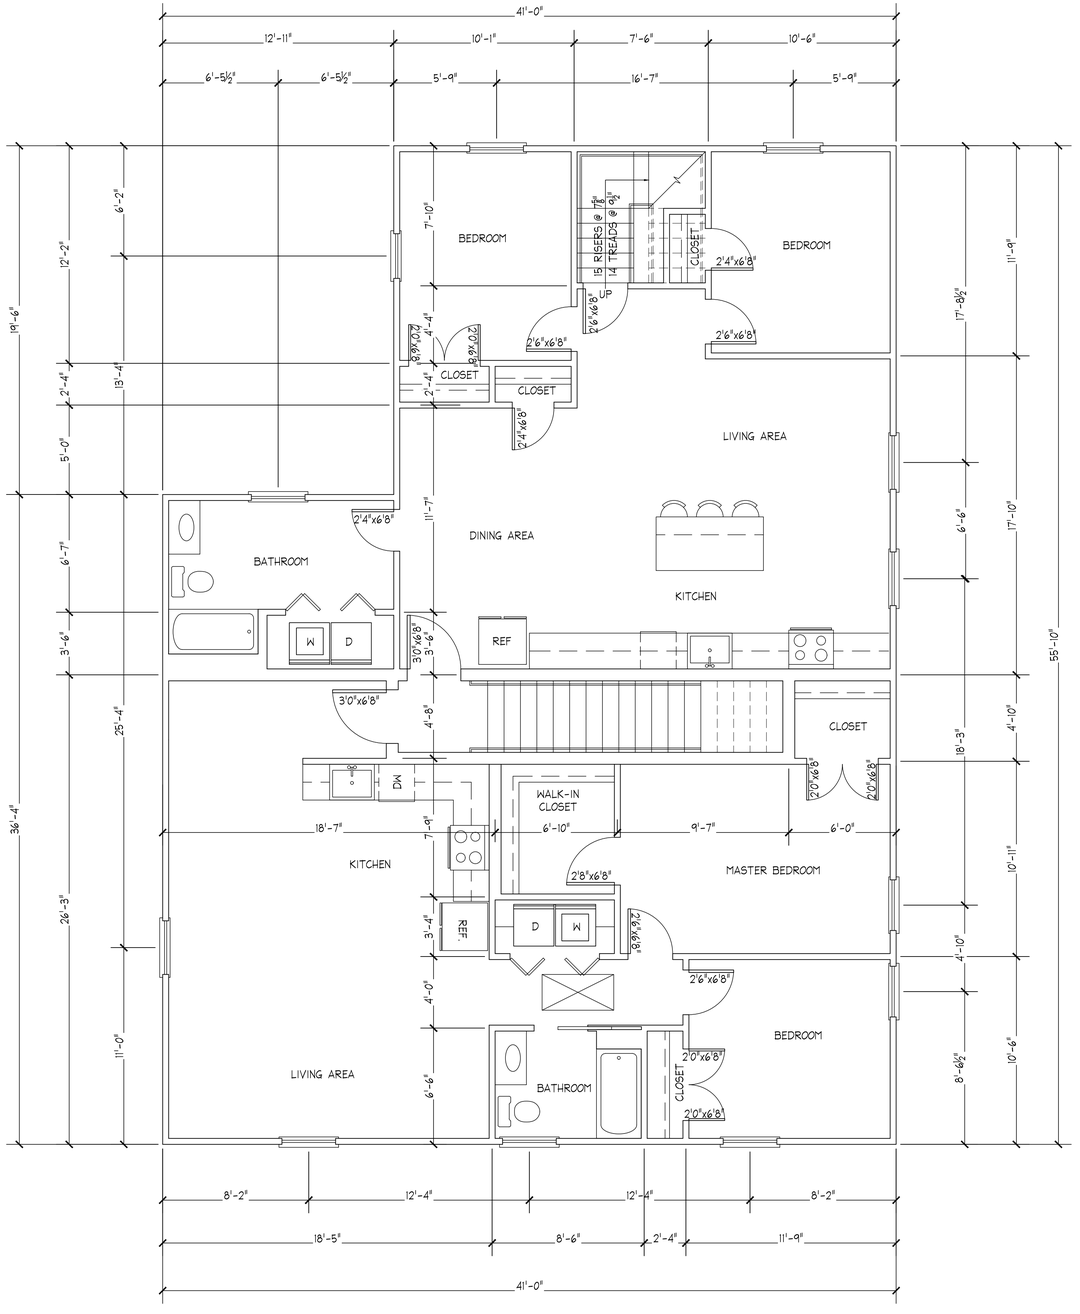

PROPOSED
SECOND FLOOR PLAN
SCALE : 1/4"=1'-0"

KEY

- EXISTING WALL TO REMAIN
- EXISTING WALL TO BE REMOVED
- NEW WALL

35 FISHER ROAD WEYMOUTH, MA
P:781-337-3409 C:617-733-8404
FISHER ASSOCIATES

Walter A. McKinnon Associates, Inc.
Consulting Engineers
278 Washington Street Weymouth, Massachusetts
Phone: (781) 331-5898 Email: mckinnoneng@gmail.com

SCAN QR CODE FOR DIGITAL FILE

No.	BY	DATE	DESCRIPTION
03	BJ	05/11/2020	REV. 2
02	BJ	04/20/2020	REV. 1
01	BJ	01/23/2020	START


MULTI-FAMILY REMODEL METRI METRI


43 MUTTON LANE
WEYMOUTH, MA


PROPOSED
FIRST AND SECOND
FLOOR PLANS

SCALE:	1/4"=1'-0"
DRAWN by:	BJJ
CHK'D by:	MKS
PROJECT No.:	2020-005

A-2

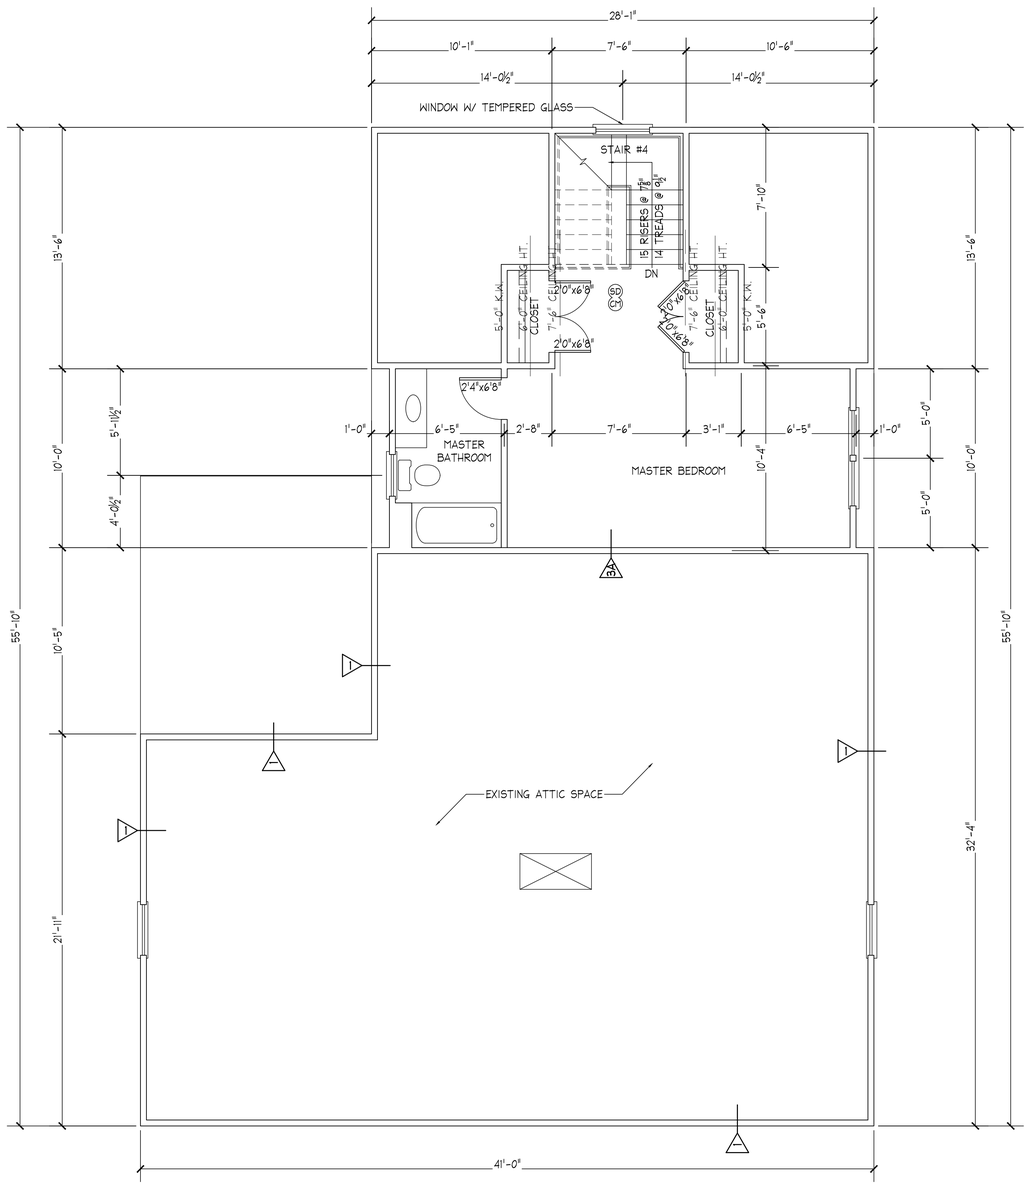

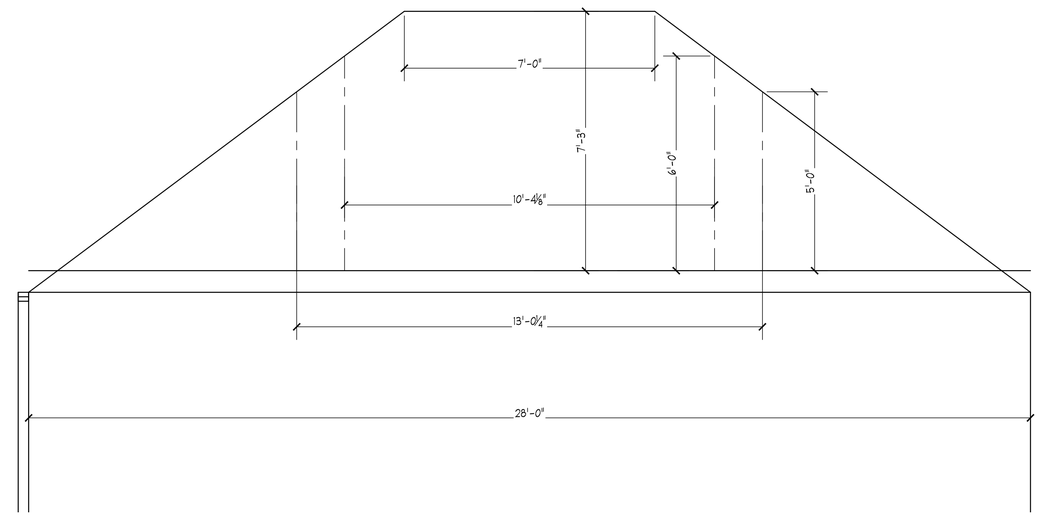

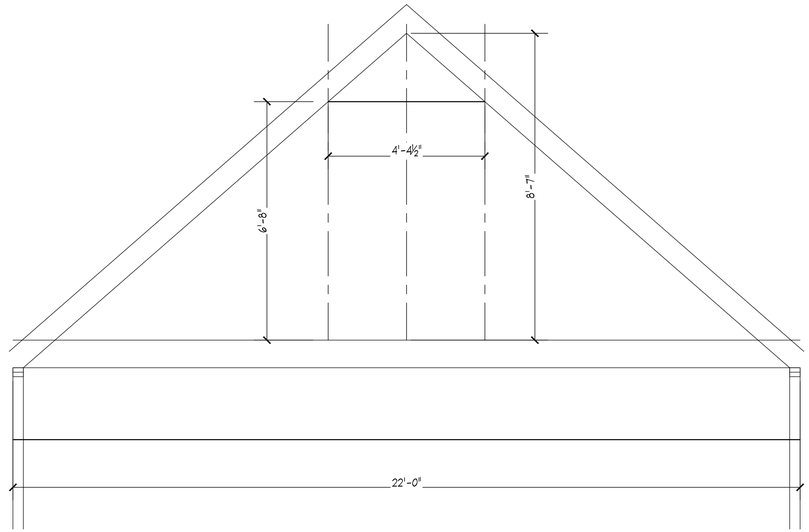

PROPOSED
THIRD FLOOR PLAN

SCALE :1/4"=1'-0"

DRAWING NOTES:

NOTE A: FIRE RATED ASSEMBLIES TO BE COMPLETE BEHIND BATHTUBS, SHOWERS AND MILLWORK. INSTALL G.W.B. FLOOR TO CEILING BEFORE BATHTUBS/SHOWERS/CABINETS ARE INSTALLED.

NOTE B: ALL BATHROOM FANS, CLOTHES DRYERS AND STOVE EXHAUST HOODS TO BE DUCTED TO THE EXTERIOR.

NOTE C: ALL GUARDRAILS TO BE 42" HIGH

35 FISHER ROAD WEYMOUTH, MA
P:781-337-3409 C:617-733-8404
FISHER ASSOCIATES
Walter A. McKinnon Associates, Inc.
Consulting Engineers
278 Washington Street Weymouth, Massachusetts
Phone: (781) 331-5898 Email: mckinnoneng@gmail.com

SCAN QR CODE FOR DIGITAL FILE

No.	BY	DATE	DESCRIPTION
03	BJ	05/11/2020	REV. 2
02	BJ	04/20/2020	REV. 1
01	BJ	01/23/2020	START

MULTI-FAMILY REMODEL
METRI METRI

43 MUTTON LANE
WEYMOUTH, MA

PROPOSED
THIRD FLOOR PLAN

SCALE:	1/4"=1'-0"
DRAWN by:	BJJ
CHK'D by:	MKS
PROJECT No.:	2020-005

A-3




PROPOSED
FRONT ELEVATION
SCALE :1/4"=1'-0"



PROPOSED
RIGHT SIDE ELEVATION
SCALE :1/4"=1'-0"



PROPOSED
REAR ELEVATION
SCALE :1/4"=1'-0"

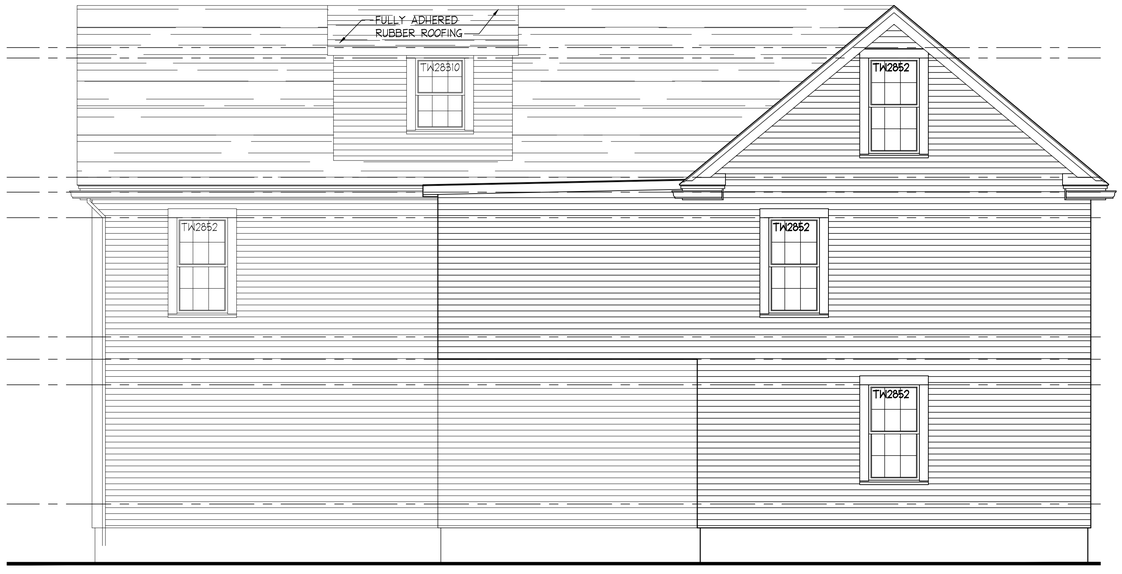

PROPOSED
LEFT SIDE ELEVATION
SCALE :1/4"=1'-0"

35 FISHER ROAD WEYMOUTH, MA
P:781-337-3409 C:617-733-8404
FISHER ASSOCIATES

Walter A. McKinnon Associates, Inc.
Consulting Engineers
278 Washington Street Weymouth, Massachusetts
Phone: (781) 331-5898 Email: mckinnoneng@gmail.com

SCAN QR CODE FOR DIGITAL FILE

No.	BY	DATE	DESCRIPTION
03	BJ	05/11/2020	REV. 2
02	BJ	04/20/2020	REV. 1
01	BJ	01/23/2020	START

MULTI-FAMILY REMODEL
METRI METRI

43 MUTTON LANE
WEYMOUTH, MA

PROPOSED
ELEVATIONS

SCALE:	1/4"=1'-0"
DRAWN by:	BJJ
CHK'D by:	MKS
PROJECT No.:	2020-005

A-3