
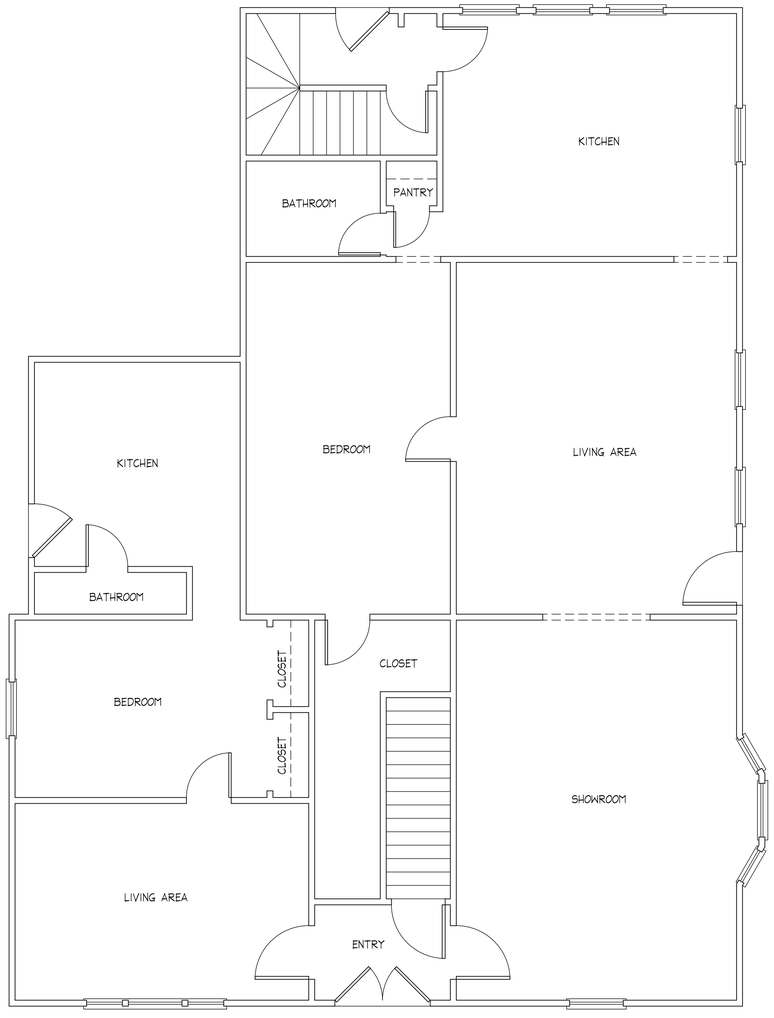


EXISTING
FIRST FLOOR PLAN
SCALE :1/4"=1'-0"

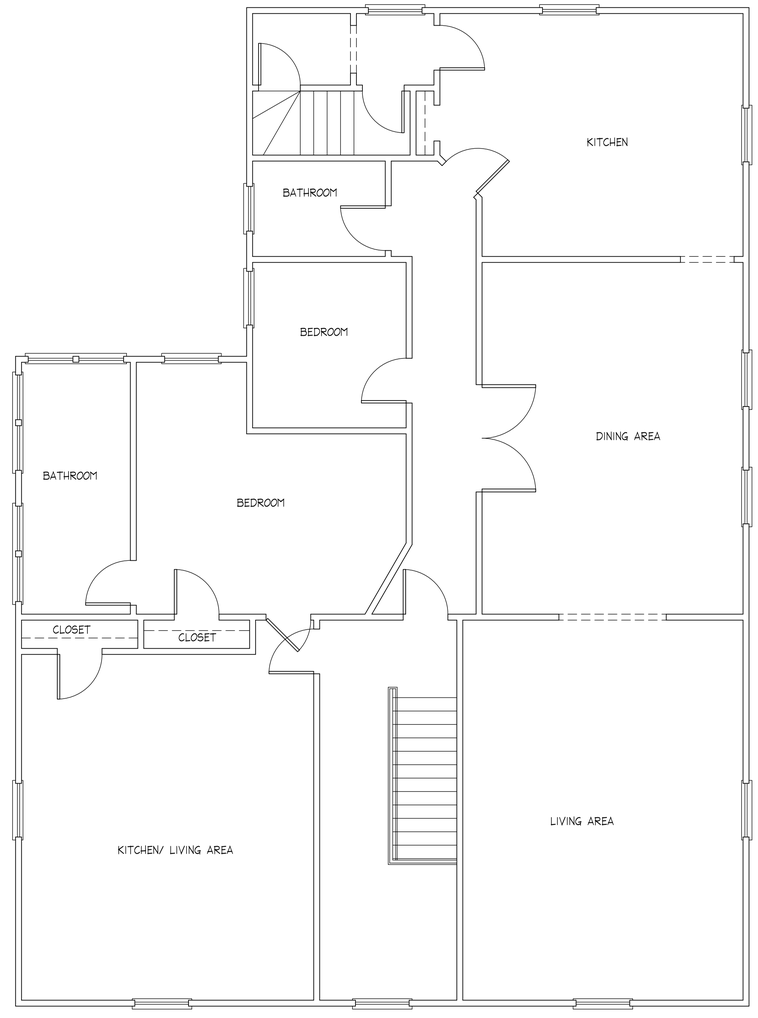

EXISTING
SECOND FLOOR PLAN
SCALE :1/4"=1'-0"

REGISTERED ARCHITECT
PATRICIA J. FISHER
NO. 7795
BOSTON,
MASS.
COMMONWEALTH OF MASSACHUSETTS

35 FISHER ROAD WEYMOUTH, MA
P:781-337-3409 C:617-733-8404
FISHER ASSOCIATES

Walter A. McKinnon Associates, Inc.
Consulting Engineers
278 Washington Street Weymouth, Massachusetts
Phone: (781) 331-5898 Email: mckinnoneng@gmail.com

SCAN QR CODE FOR DIGITAL FILE

No.	BY	DATE	DESCRIPTION
02	BJ	04/20/2020	REV. 1
01	BJ	01/23/2020	START


MULTI-FAMILY REMODEL
METRI METRI

43 MUTTON LANE
WEYMOUTH, MA


EXISTING
FLOOR PLANS

SCALE:	1/4"=1'-0"
DRAWN by:	BJJ
CH'D by:	MKS
PROJECT No.:	2020-005

A-1

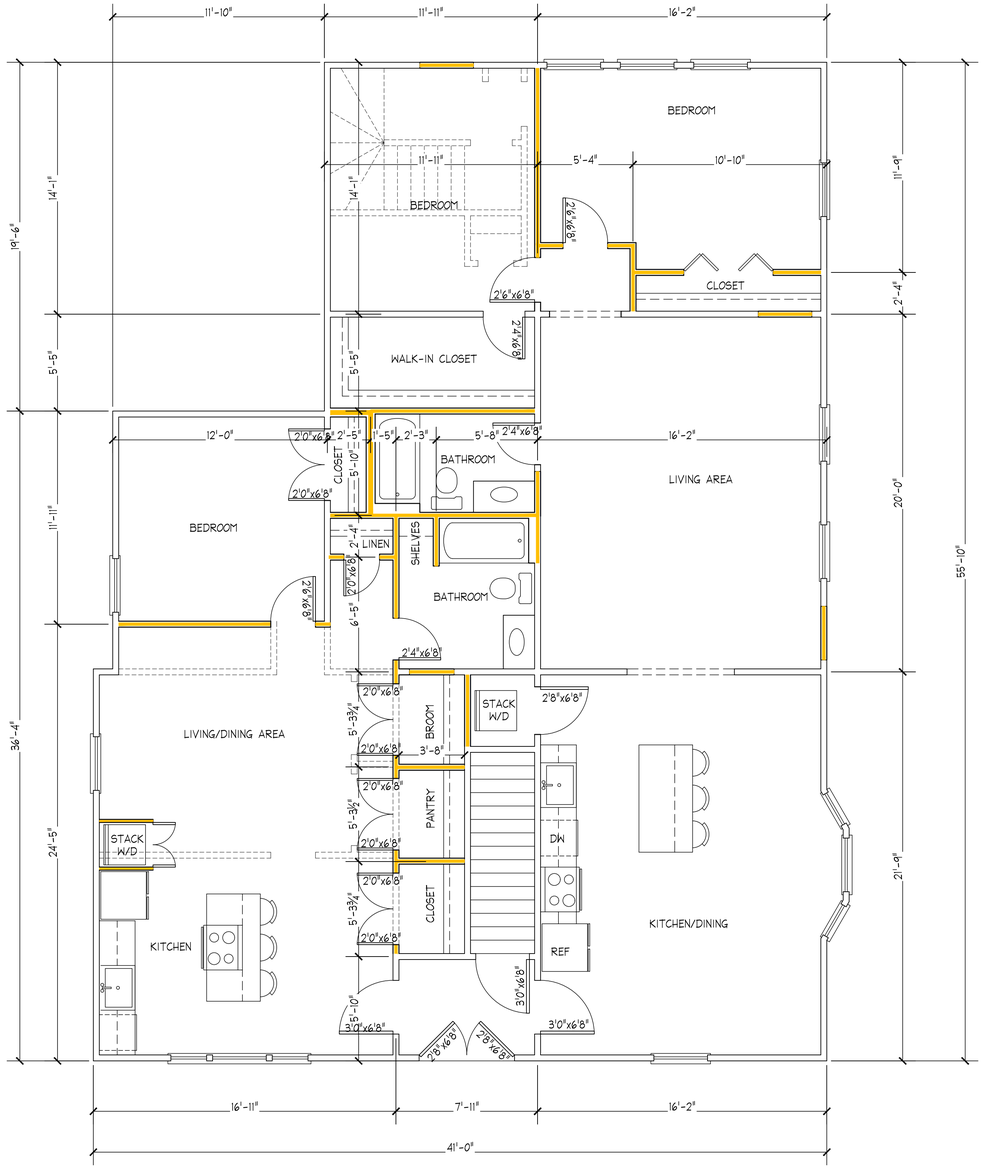

PROPOSED
FIRST FLOOR PLAN
SCALE :1/4"=1'-0"

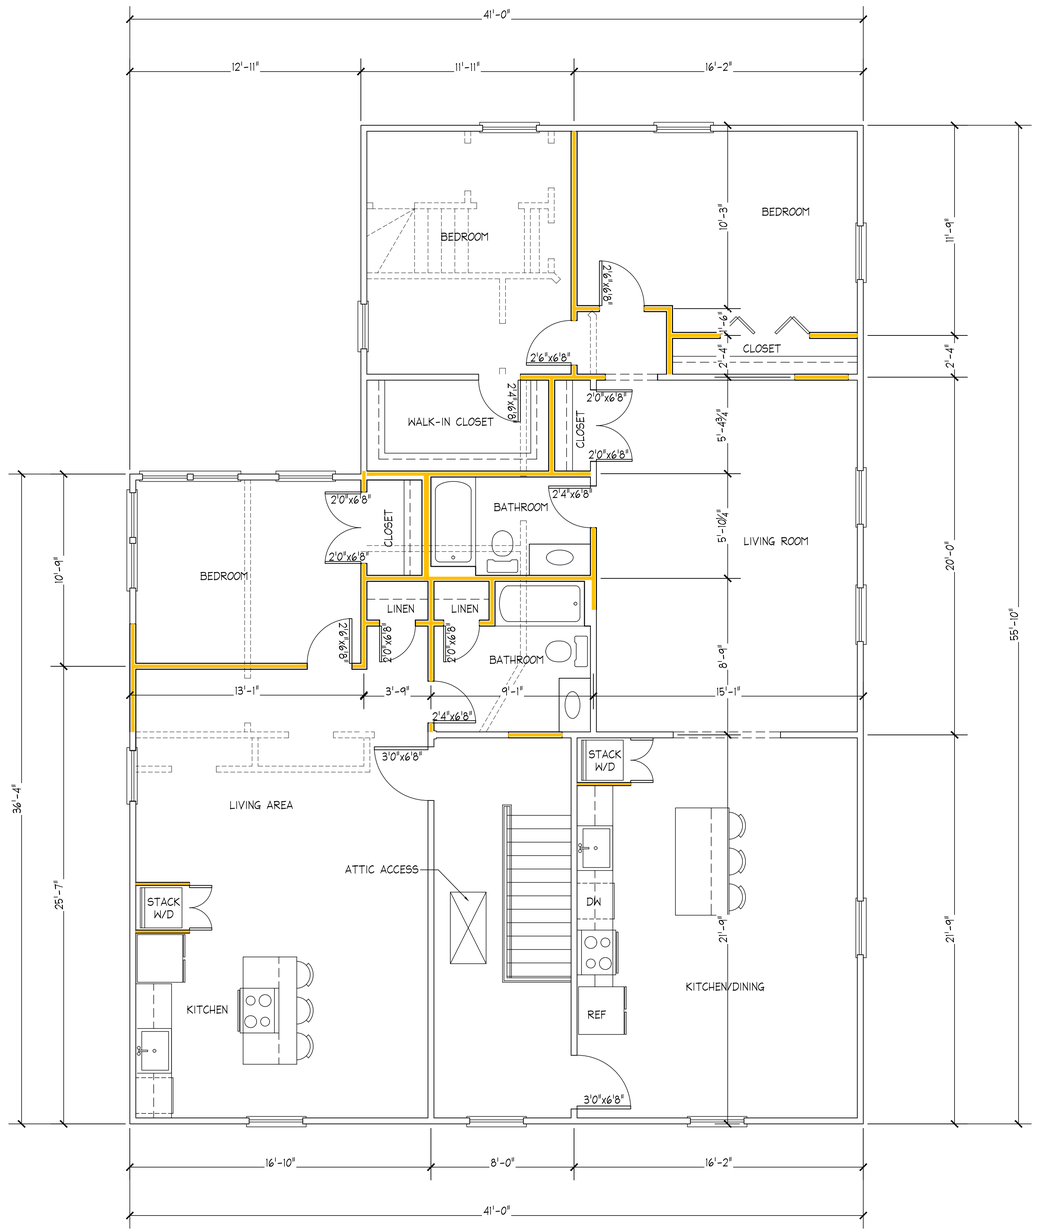

PROPOSED
SECOND FLOOR PLAN
SCALE :1/4"=1'-0"

KEY

- EXISTING WALL TO REMAIN
- EXISTING WALL TO BE REMOVED
- NEW WALL

REGISTERED ARCHITECT
PATRICIA J. FISHER
NO. 7795
BOSTON,
MASS.
COMMONWEALTH OF MASSACHUSETTS

35 FISHER ROAD WEYMOUTH, MA
P:781-337-3409 C:617-733-8404
FISHER ASSOCIATES

Walter A. McKinnon Associates, Inc.
Consulting Engineers
278 Washington Street Weymouth, Massachusetts
Phone: (781) 331-5898 Email: mckinnoneng@gmail.com

SCAN QR CODE FOR DIGITAL FILE

No.	BY	DATE	DESCRIPTION
02	BJ	04/20/2020	REV. 1
01	BJ	01/23/2020	START


MULTI-FAMILY REMODEL
METRI METRI

43 MUTTON LANE
WEYMOUTH, MA

PROPOSED
FIRS AND SECOND
FLOOR PLANS

SCALE:	1/4"=1'-0"
DRAWN by:	BJJ
CHK'D by:	MKS
PROJECT No:	2020-005

A-2

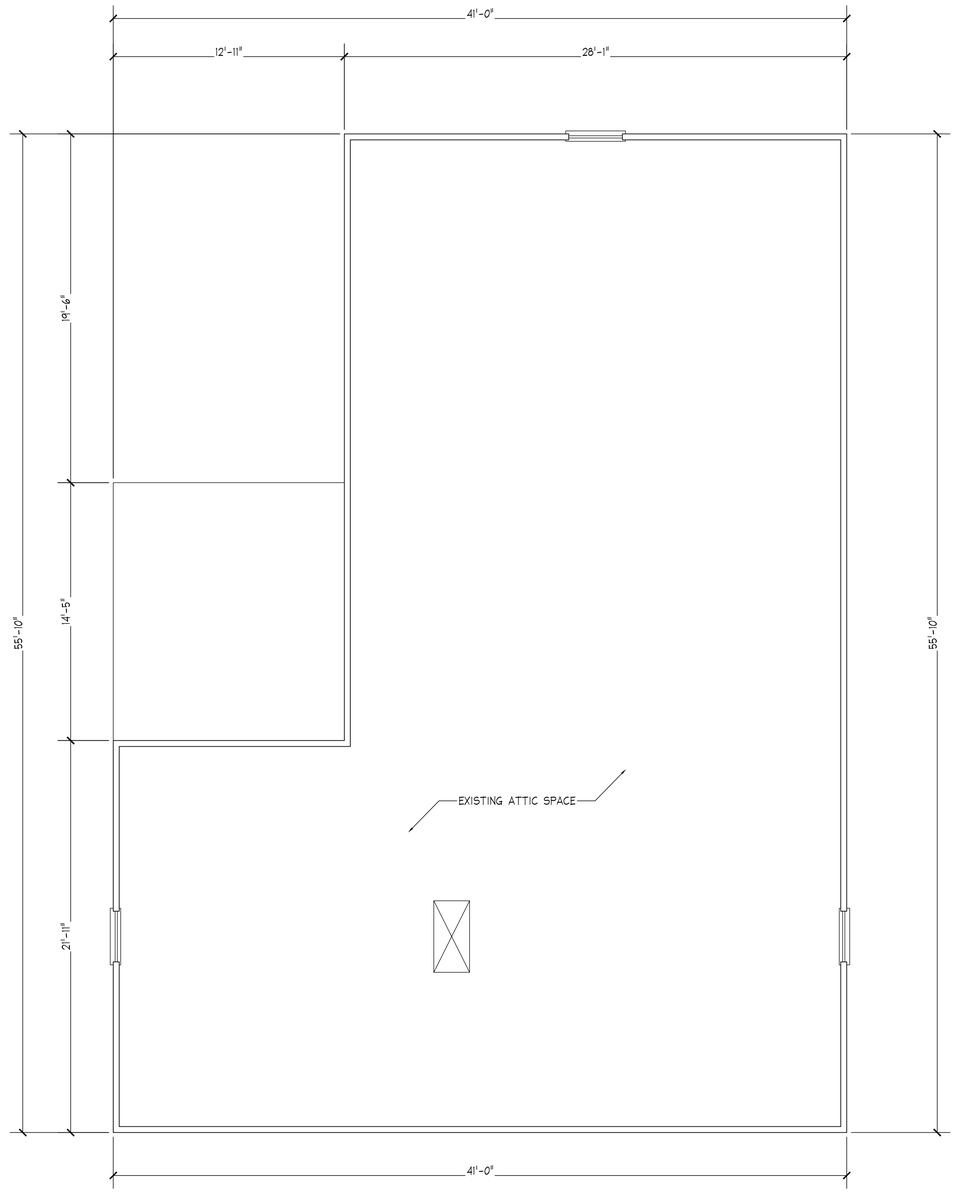

PROPOSED
ATTIC SPACE
SCALE : 1/4"=1'-0"

REGISTERED ARCHITECT
PATRICIA J. FISHER
NO. 7795
BOSTON,
MASS.
COMMONWEALTH OF MASSACHUSETTS

35 FISHER ROAD WEYMOUTH, MA
FISHER ASSOCIATES
P:781-337-3409 C:617-733-8404

Walter A. McKinnon Associates, Inc.
Consulting Engineers
278 Washington Street Weymouth, Massachusetts
Phone: (781) 331-5898 Email: mckinnoneng@gmail.com

SCAN QR CODE FOR DIGITAL FILE

No.	BY	DATE	DESCRIPTION
02	BJ	04/20/2020	REV. 1
01	BJ	01/23/2020	START

MULTI-FAMILY REMODEL
METRI METRI

43 MUTTON LANE
WEYMOUTH, MA

PROPOSED
THIRD FLOOR PLAN

SCALE:	1/4"=1'-0"
DRAWN by:	BJJ
CHK'D by:	MKS
PROJECT No.:	2020-005

A-3




PROPOSED
FRONT ELEVATION
SCALE : 1/4"=1'-0"



PROPOSED
RIGHT SIDE ELEVATION
SCALE : 1/4"=1'-0"



PROPOSED
REAR ELEVATION
SCALE : 1/4"=1'-0"

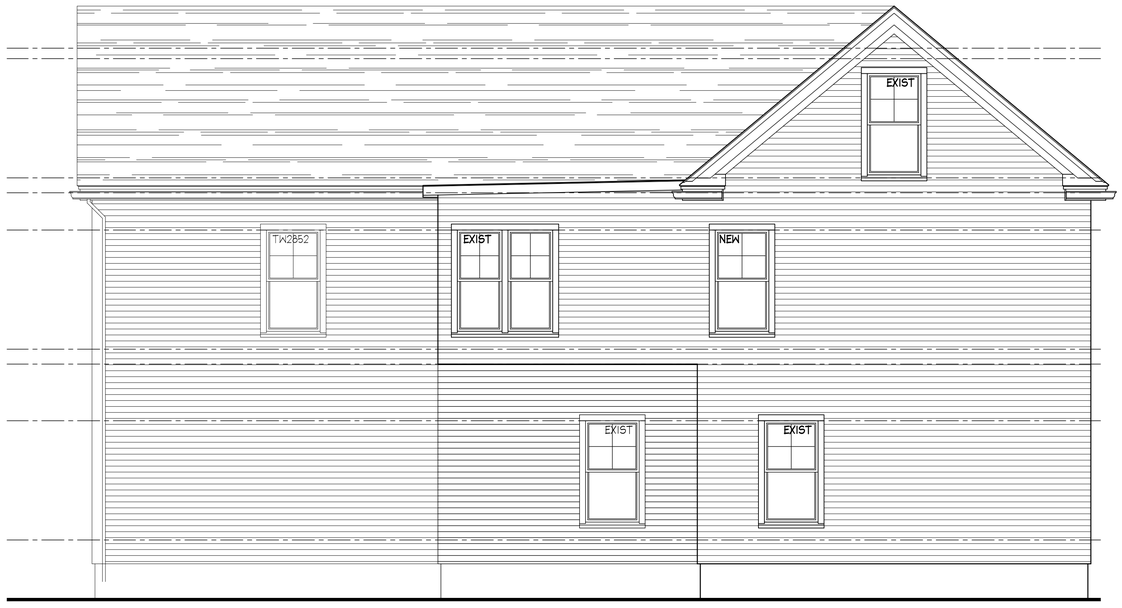

PROPOSED
LEFT SIDE ELEVATION
SCALE : 1/4"=1'-0"

REGISTERED ARCHITECT
PATRICIA J. FISHER
NO. 7795
BOSTON, MASS.
COMMONWEALTH OF MASSACHUSETTS

35 FISHER ROAD WEYMOUTH, MA
P:781-337-3409 C:617-733-8404
FISHER ASSOCIATES

Walter A. McKinnon Associates, Inc.
Consulting Engineers
Weymouth, Massachusetts
278 Washington Street
Phone: (781) 331-5898
Email: mckinnoneng@gmail.com

SCAN QR CODE FOR DIGITAL FILE

No.	BY	DATE	DESCRIPTION
02	BJ	04/20/2020	REV. 1
01	BJ	01/23/2020	START

MULTI-FAMILY REMODEL
METRI METRI

43 MUTTON LANE
WEYMOUTH, MA

PROPOSED
ELEVATIONS

SCALE:	1/4"=1'-0"
DRAWN by:	BJJ
CHK'D by:	MKS
PROJECT No.:	2020-005

A-3