

NEW RESIDENTIAL PROJECT
6 UNIT 2 STORY ADDITION

542-550 BROAD STREET WEYMOUTH, MA

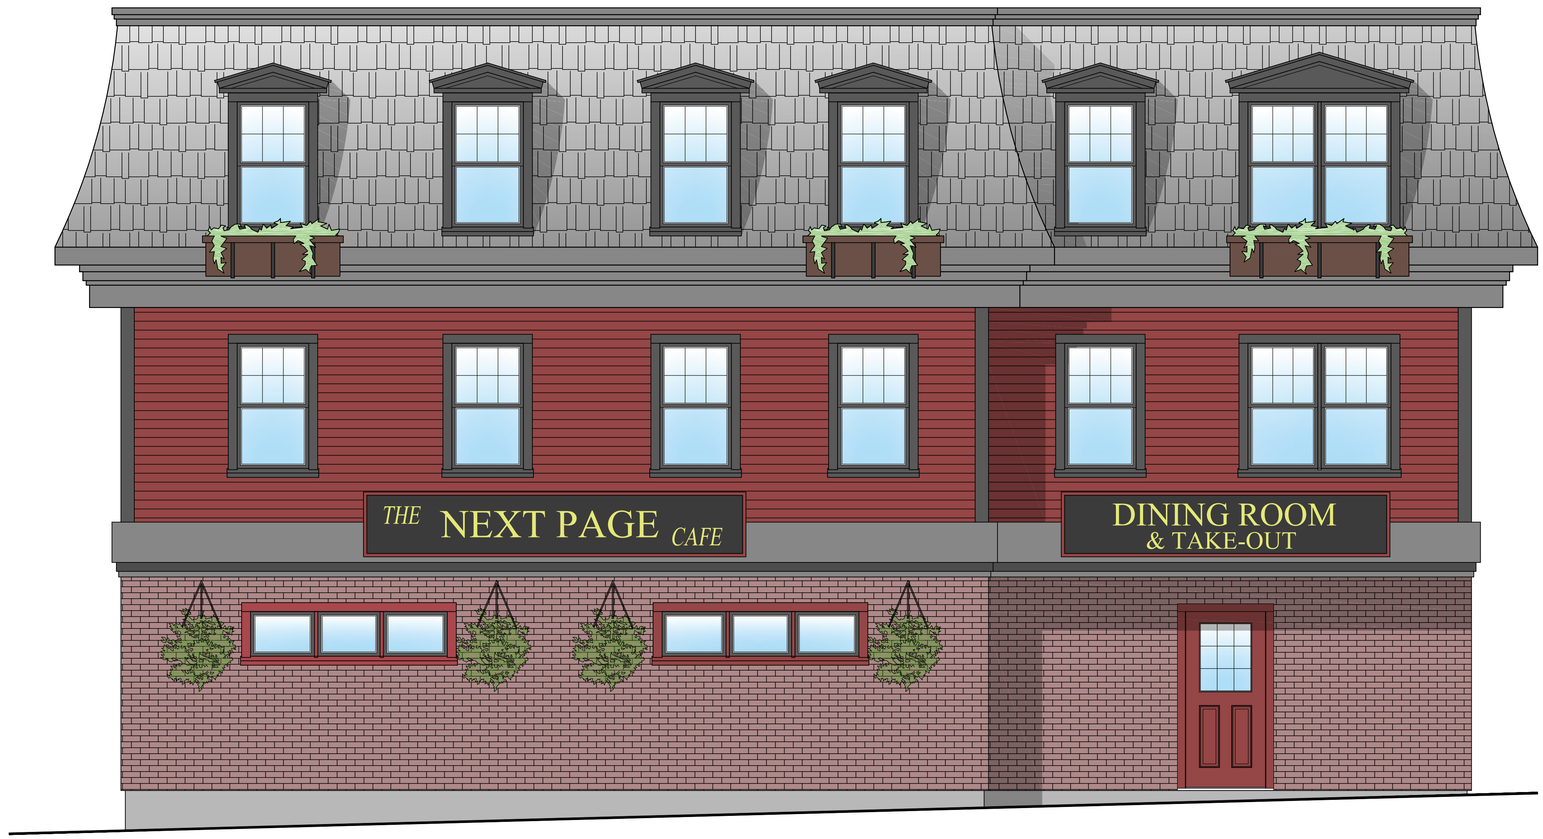


DESIGN TEAM/CONSULTING ENGINEERS
WALTER A. McKINNON ASSOCIATES, INC.
278 WASHINGTON STREET UNIT 1
WEYMOUTH, MA 02188
781-331-5898

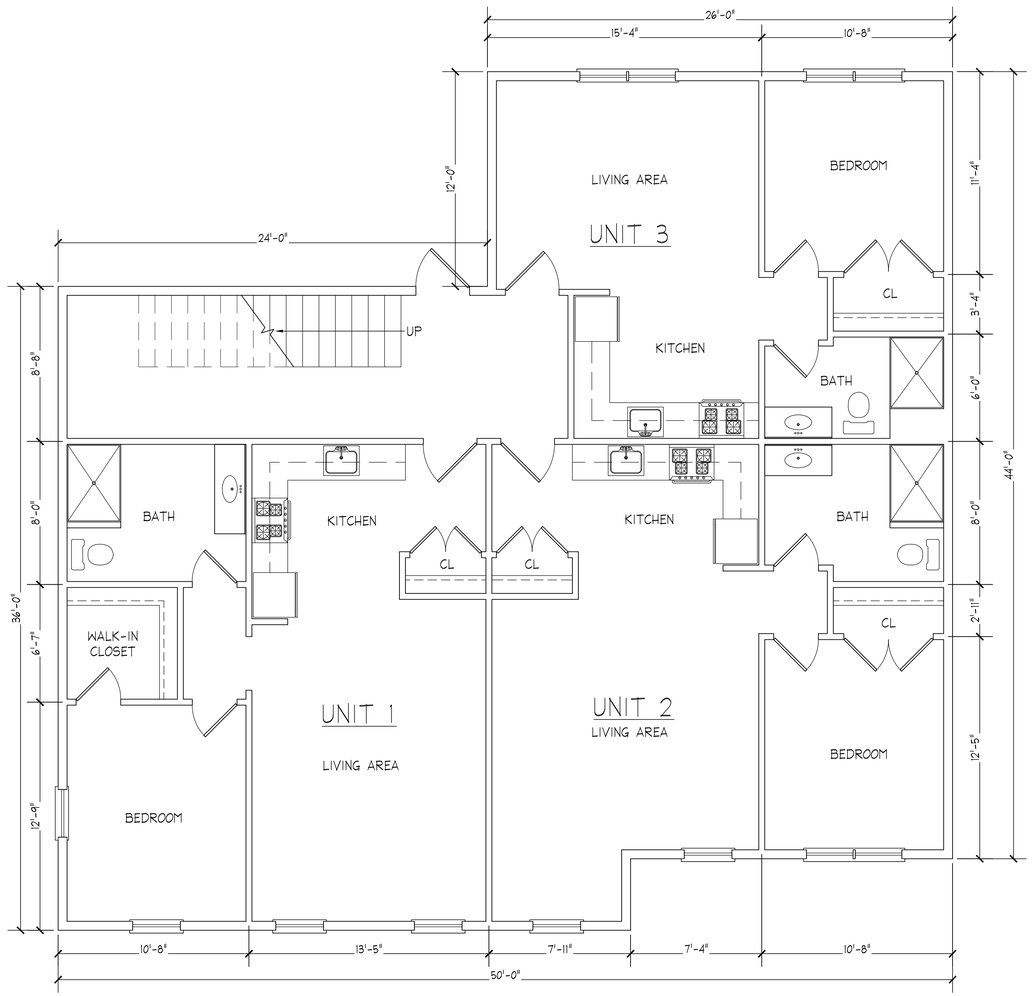


PROPOSED
SECOND FLOOR PLAN

SCALE :1/4"=1'-0"

UNIT 1
ROOM# = 201
624 S.F.

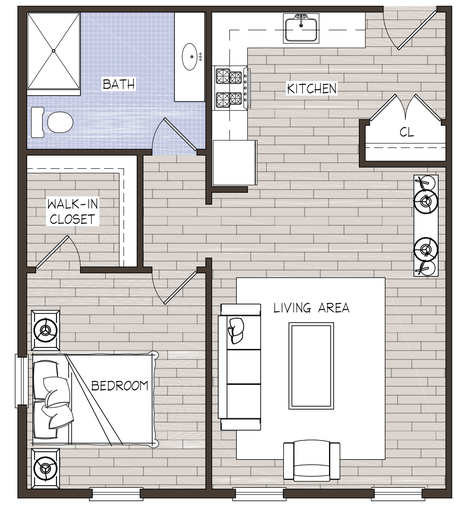

UNIT 2
ROOM# = 202
601 S.F.

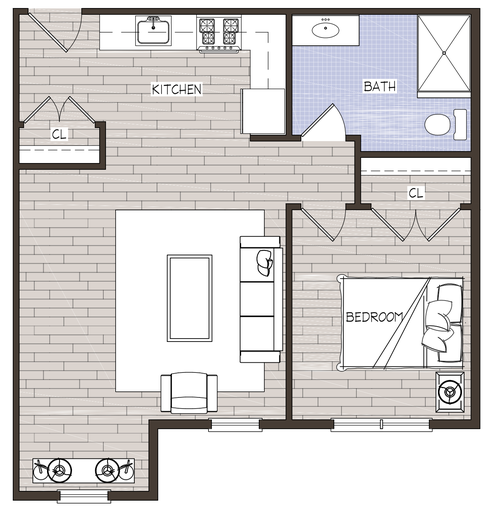

Consulting Engineers
278 Washington Street
Weymouth, MA 02188
Phone: (781) 331-5898
www.WAM-Engineers.com
Walter A. McKinnon Associates, Inc.

SCAN QR CODE FOR DIGITAL FILE

No.	BY	DATE	DESCRIPTION
01	MS	07/21/2021	START


6 UNIT / 2 FLOOR BUILDING ADDITION

542 - 550 BROAD STREET
WEYMOUTH, MA

SECOND FLOOR PLAN


SCALE:	1/4"=1'-0"
DRAWN by:	CAP
CHK'D by:	MKS
PROJECT No:	2021-026

A-1

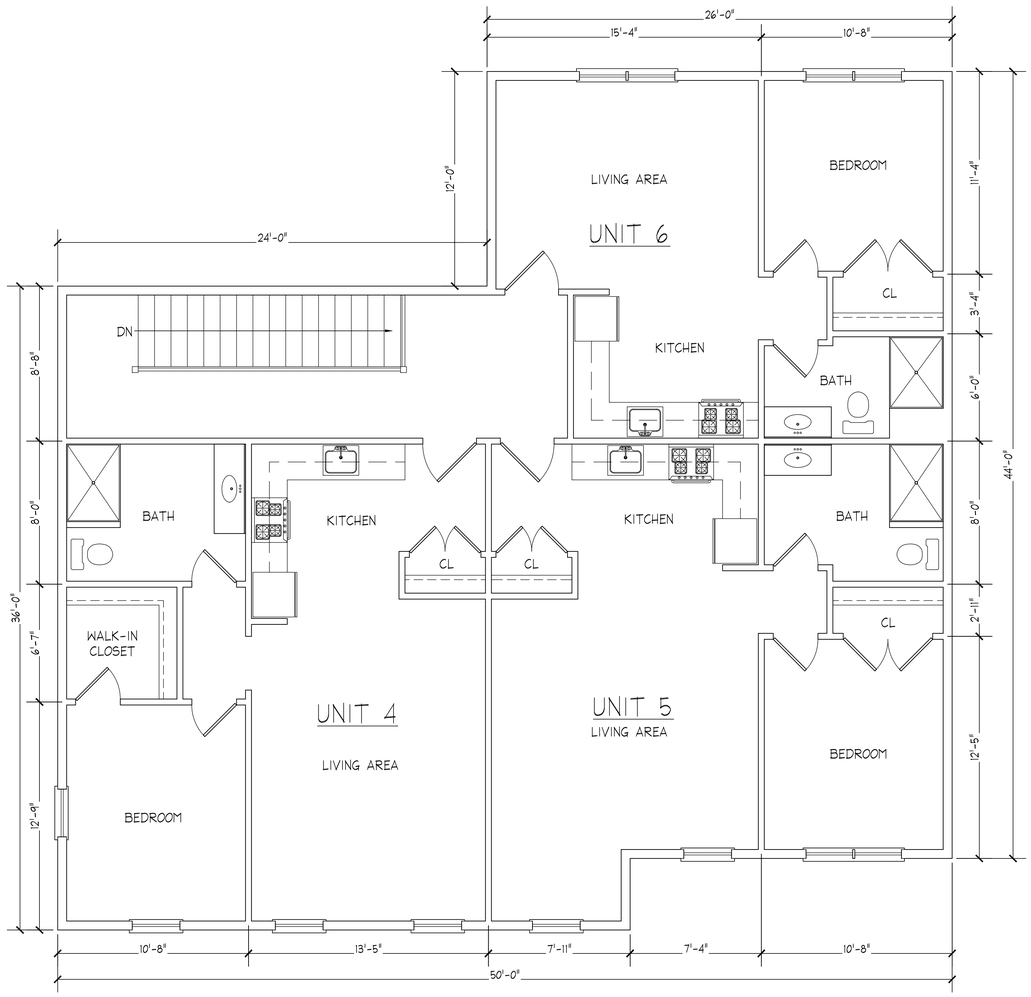

PROPOSED
THIRD FLOOR PLAN

SCALE : 1/4"=1'-0"

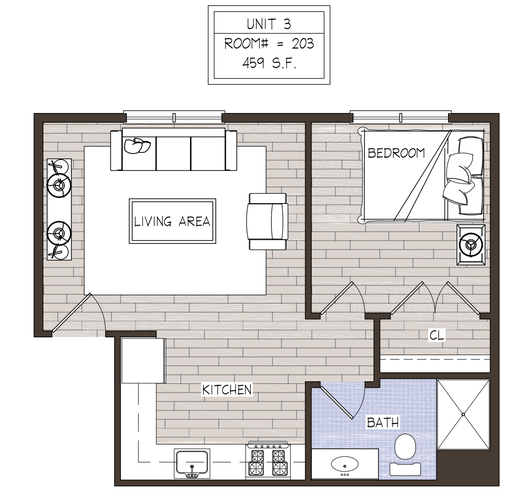

Consulting Engineers
278 Washington Street
Weymouth, MA 02188
Phone: (781) 331-5898
www.WAM-Engineers.com
Walter A. McKinnon Associates, Inc.

SCAN QR CODE FOR DIGITAL FILE

No.	BY	DATE	DESCRIPTION
01	MS	07/21/2021	START

6 UNIT / 2 FLOOR BUILDING ADDITION


542 - 550 BROAD STREET
WEYMOUTH, MA

THIRD FLOOR PLAN

SCALE:	1/4"=1'-0"
DRAWN by:	CAP
CHK'D by:	MKS
PROJECT No:	2021-026

A-2

LEGEND	
NUMBER	MATERIAL
1	ASPHALT SHINGLES (SHAKEWOOD)
2	PVC TRIM & WINDOW HEAD (BLACK)
3	CLAPBOARD HORIZONTAL SIDING (RED)
4	HARVEY WINDOWS
5	WINDOW FLOWER BOXES
6	CLAPBOARD VERTICAL SIDING (BLACK)

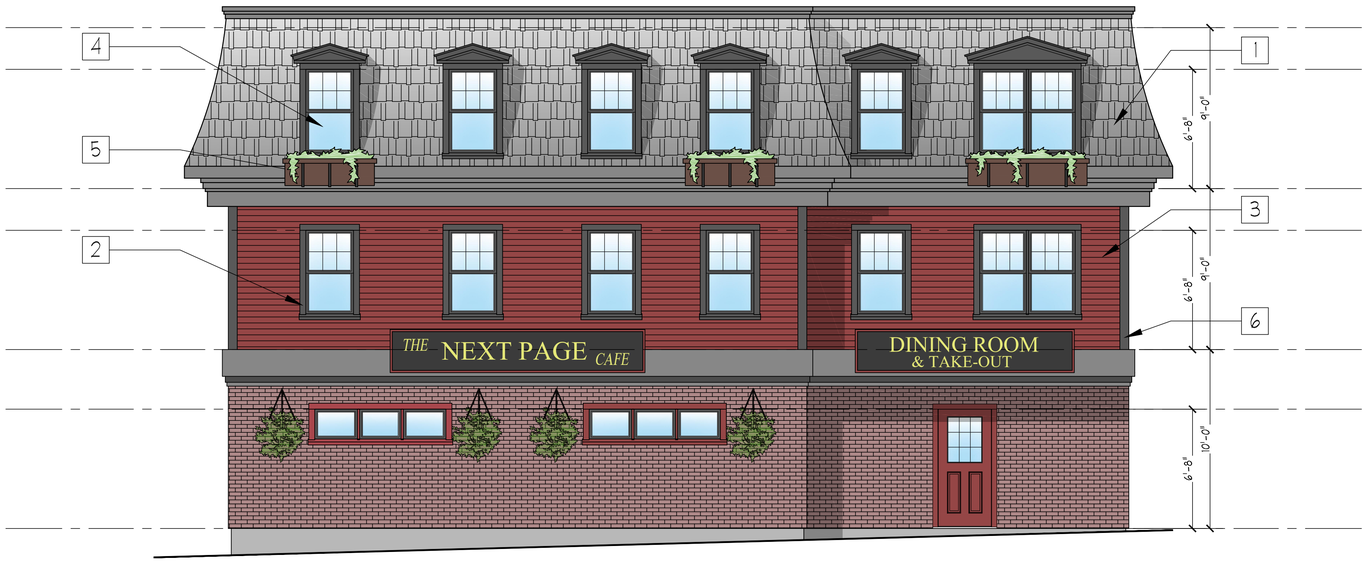

PROPOSED
FRONT ELEVATION PLAN
SCALE :1/4"=1'-0"

Consulting Engineers
278 Washington Street
Weymouth, MA 02188
Phone: (781) 331-5898
www.WAM-Engineers.com
Walter A. McKinnon Associates, Inc.

SCAN QR CODE FOR DIGITAL FILE

No.	BY	DATE	DESCRIPTION
01	MS	07/21/2021	START

6 UNIT / 2 FLOOR BUILDING ADDITION

542 - 550 BROAD STREET
WEYMOUTH, MA

FRONT ELEVATION PLAN

SCALE:	1/4"=1'-0"
DRAWN by:	CAP
CHK'D by:	MKS
PROJECT No.:	2021-026

A-3