
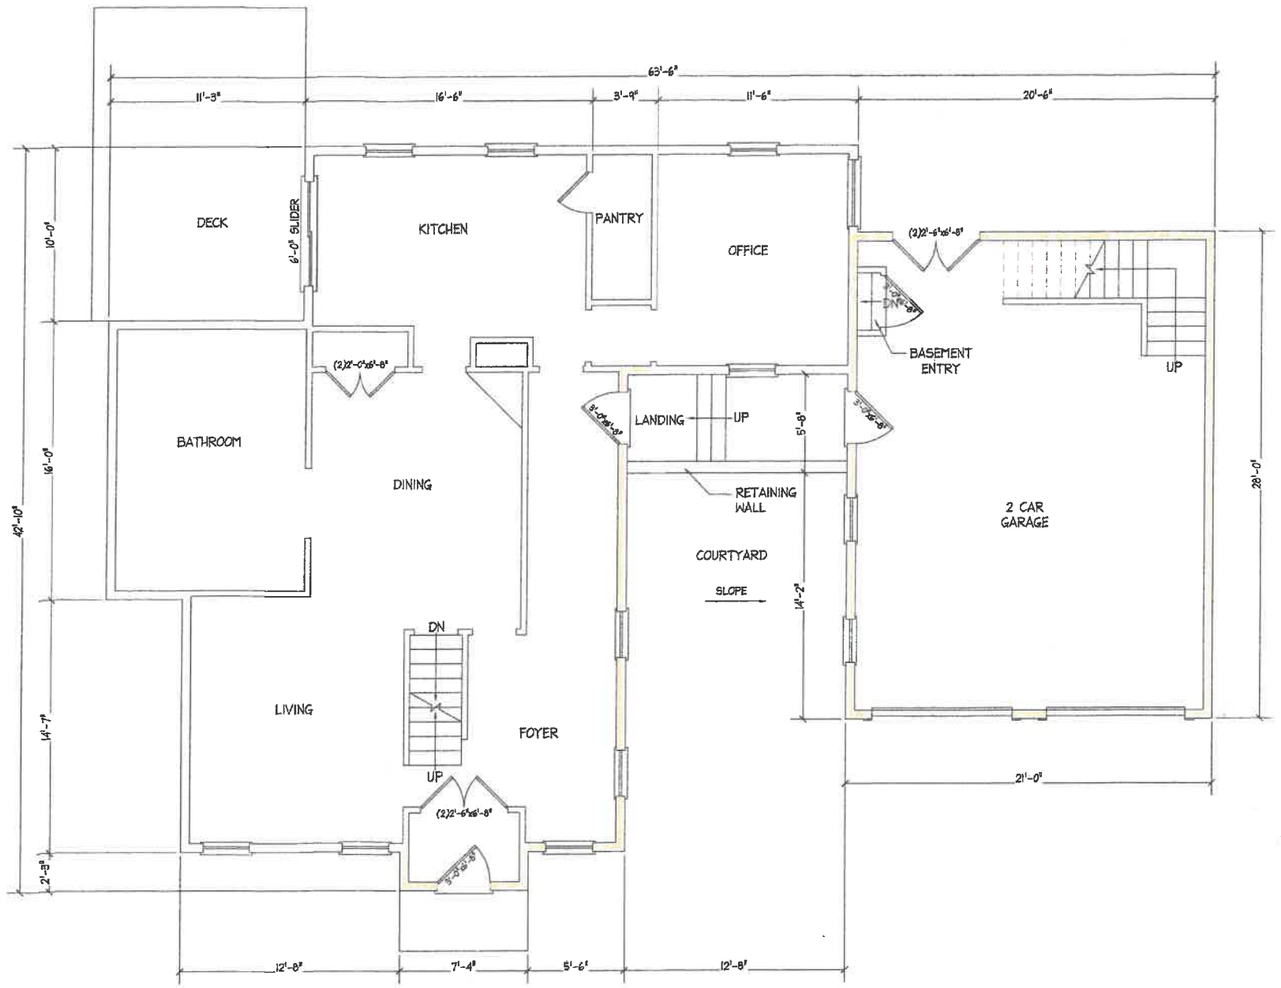


PROPOSED
FIRST FLOOR PLAN
SCALE :1/4"=1'-0"

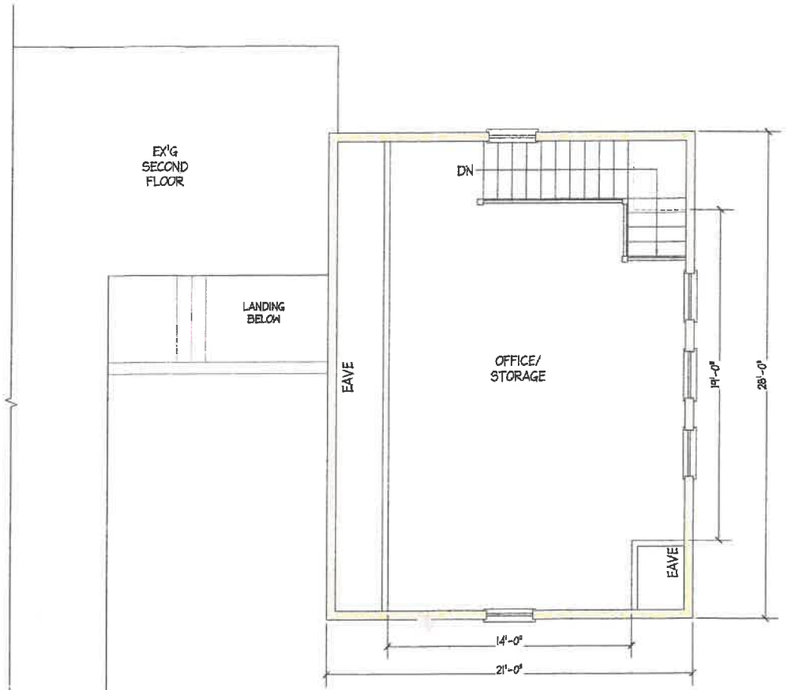

PROPOSED
SECOND FLOOR PLAN
SCALE :1/4"=1'-0"

REGISTERED ARCHITECT
PATRICIA J. FISHER
NO. 7795
BOSTON,
MASS.
COMMONWEALTH OF MASSACHUSETTS

FISHER ASSOCIATES

"SCAN QR CODE FOR DIGITAL FILE"

No.	BY	DATE	DESCRIPTION
01	MS	05/01/2021	START

NEW 2 CAR GARAGE ADDITION

406 UNION STREET
WEYMOUTH, MA


PROPOSED FLOOR PLANS

SCALE	1/4"=1'-0"
DRAWN by:	CAP
CHKD by:	PF
PROJECT No:	2022-006

A-1



PROPOSED
FRONT ELEVATION PLAN
SCALE : 1/4"=1'-0"

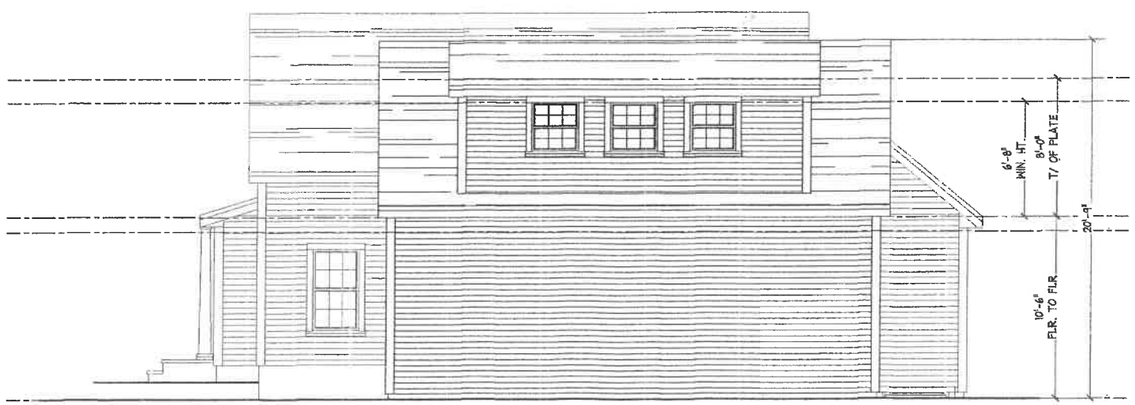

PROPOSED
RIGHT SIDE ELEVATION PLAN
SCALE : 1/4"=1'-0"

REGISTERED ARCHITECT
PATRICIA J. FISHER
NO. 27795
BOSTON,
MASS.
COMMONWEALTH OF MASSACHUSETTS

FISHER ASSOCIATES

SCAN OR CODE FOR DIGITAL FILE

No.	BY	DATE	DESCRIPTION
01	MS	05/01/2021	START

NEW 2 CAR GARAGE ADDITION


406 UNION STREET
WEYMOUTH, MA

PROPOSED ELEVATION PLANS

SCALE	1/4"=1'-0"
DRAWN by:	CAP
CHKD by:	PF
PROJECT No:	2022-008

A-2

PLAN OF LAND
IN
WEYMOUTH, MASSACHUSETTS
406 UNION STREET

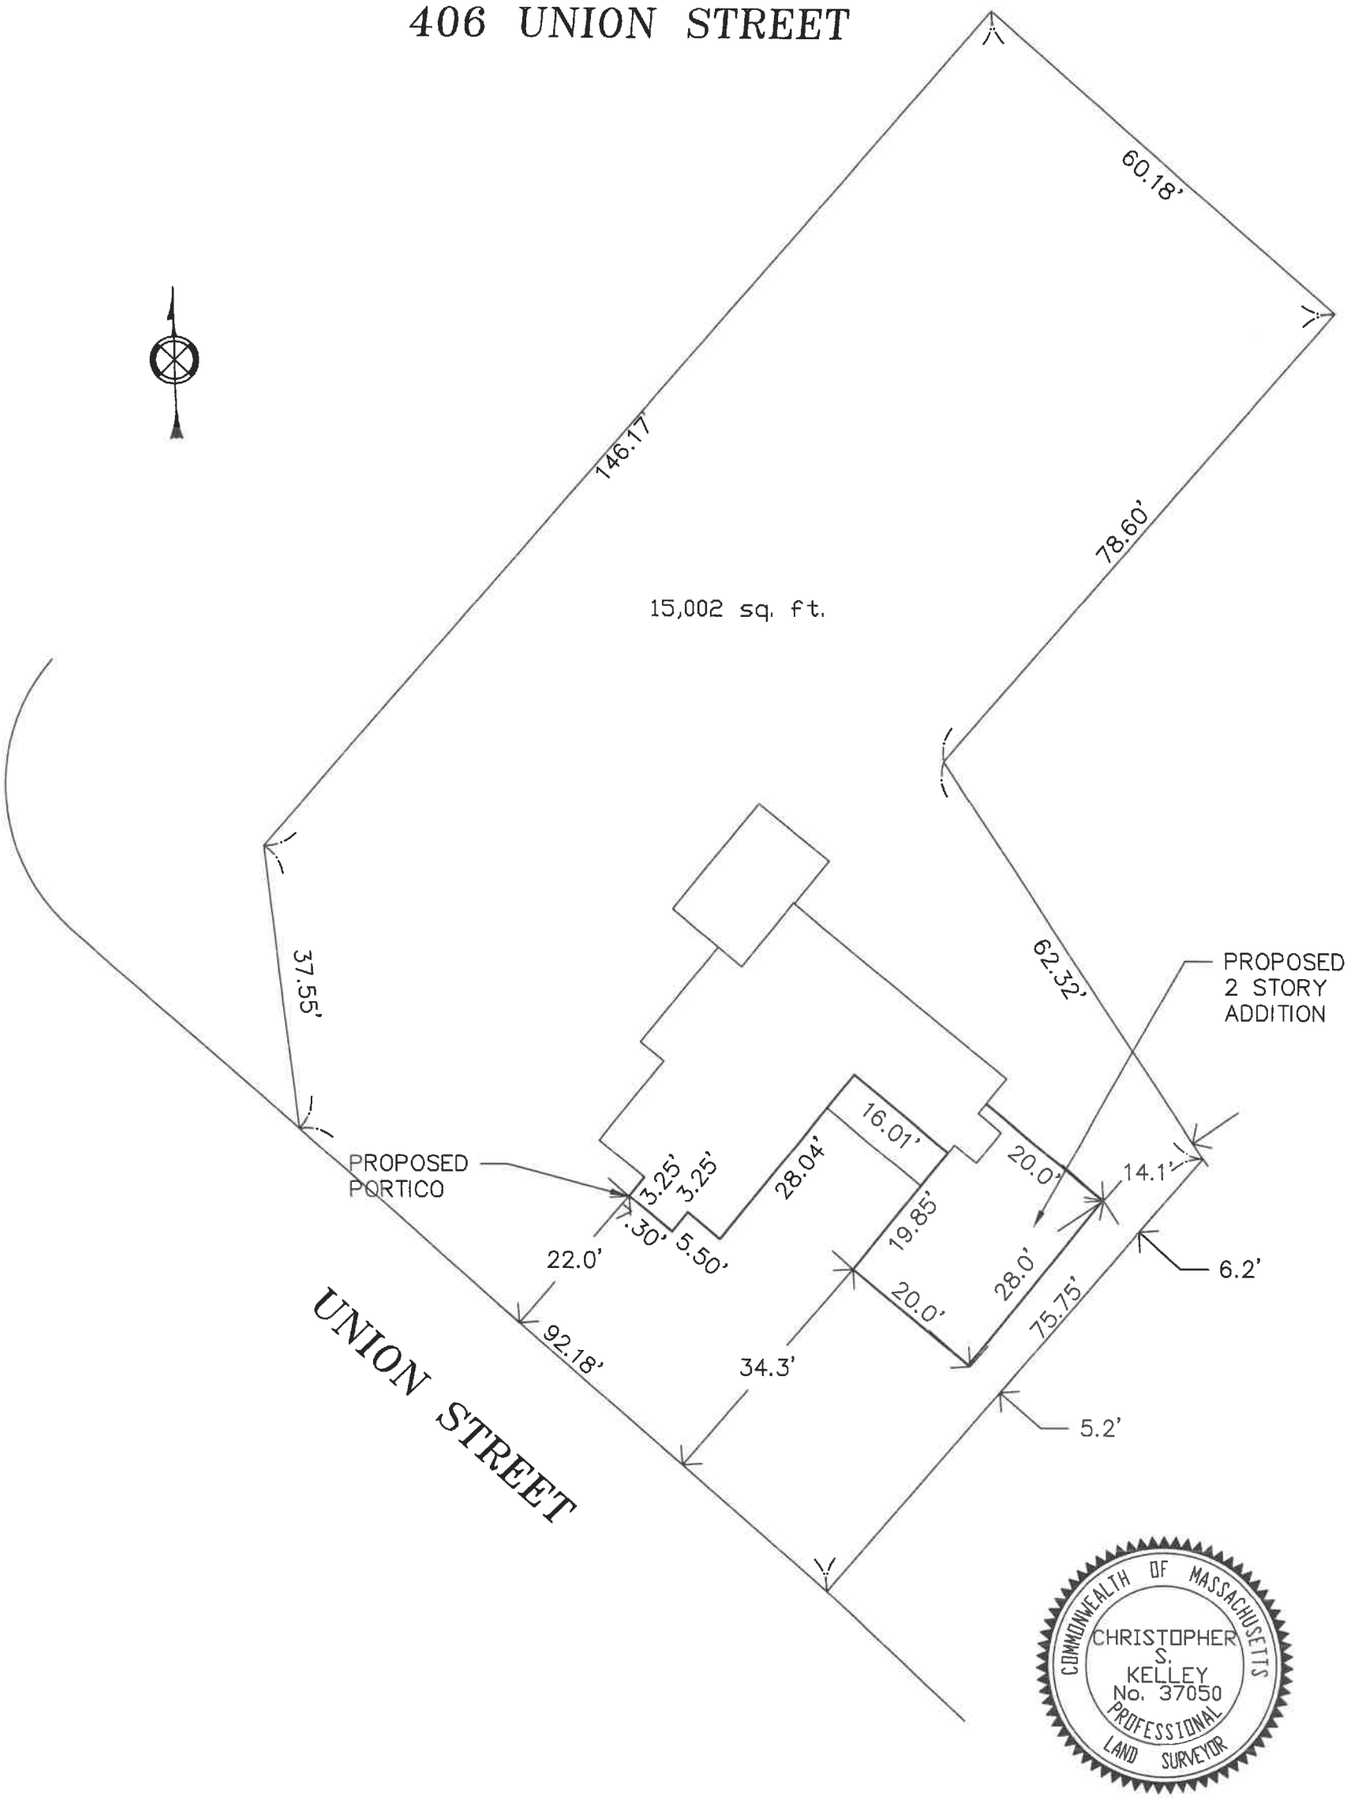

COMMONWEALTH OF MASSACHUSETTS
CHRISTOPHER S. KELLEY
No. 37050
PROFESSIONAL LAND SURVEYOR

GRAPHIC SCALE

20 0 10 20

(IN FEET)
1 inch = 20 ft.

C S KELLEY
LAND SURVEYORS
25 CENTER STREET
PEMBROKE MA 02359
781-294-4454