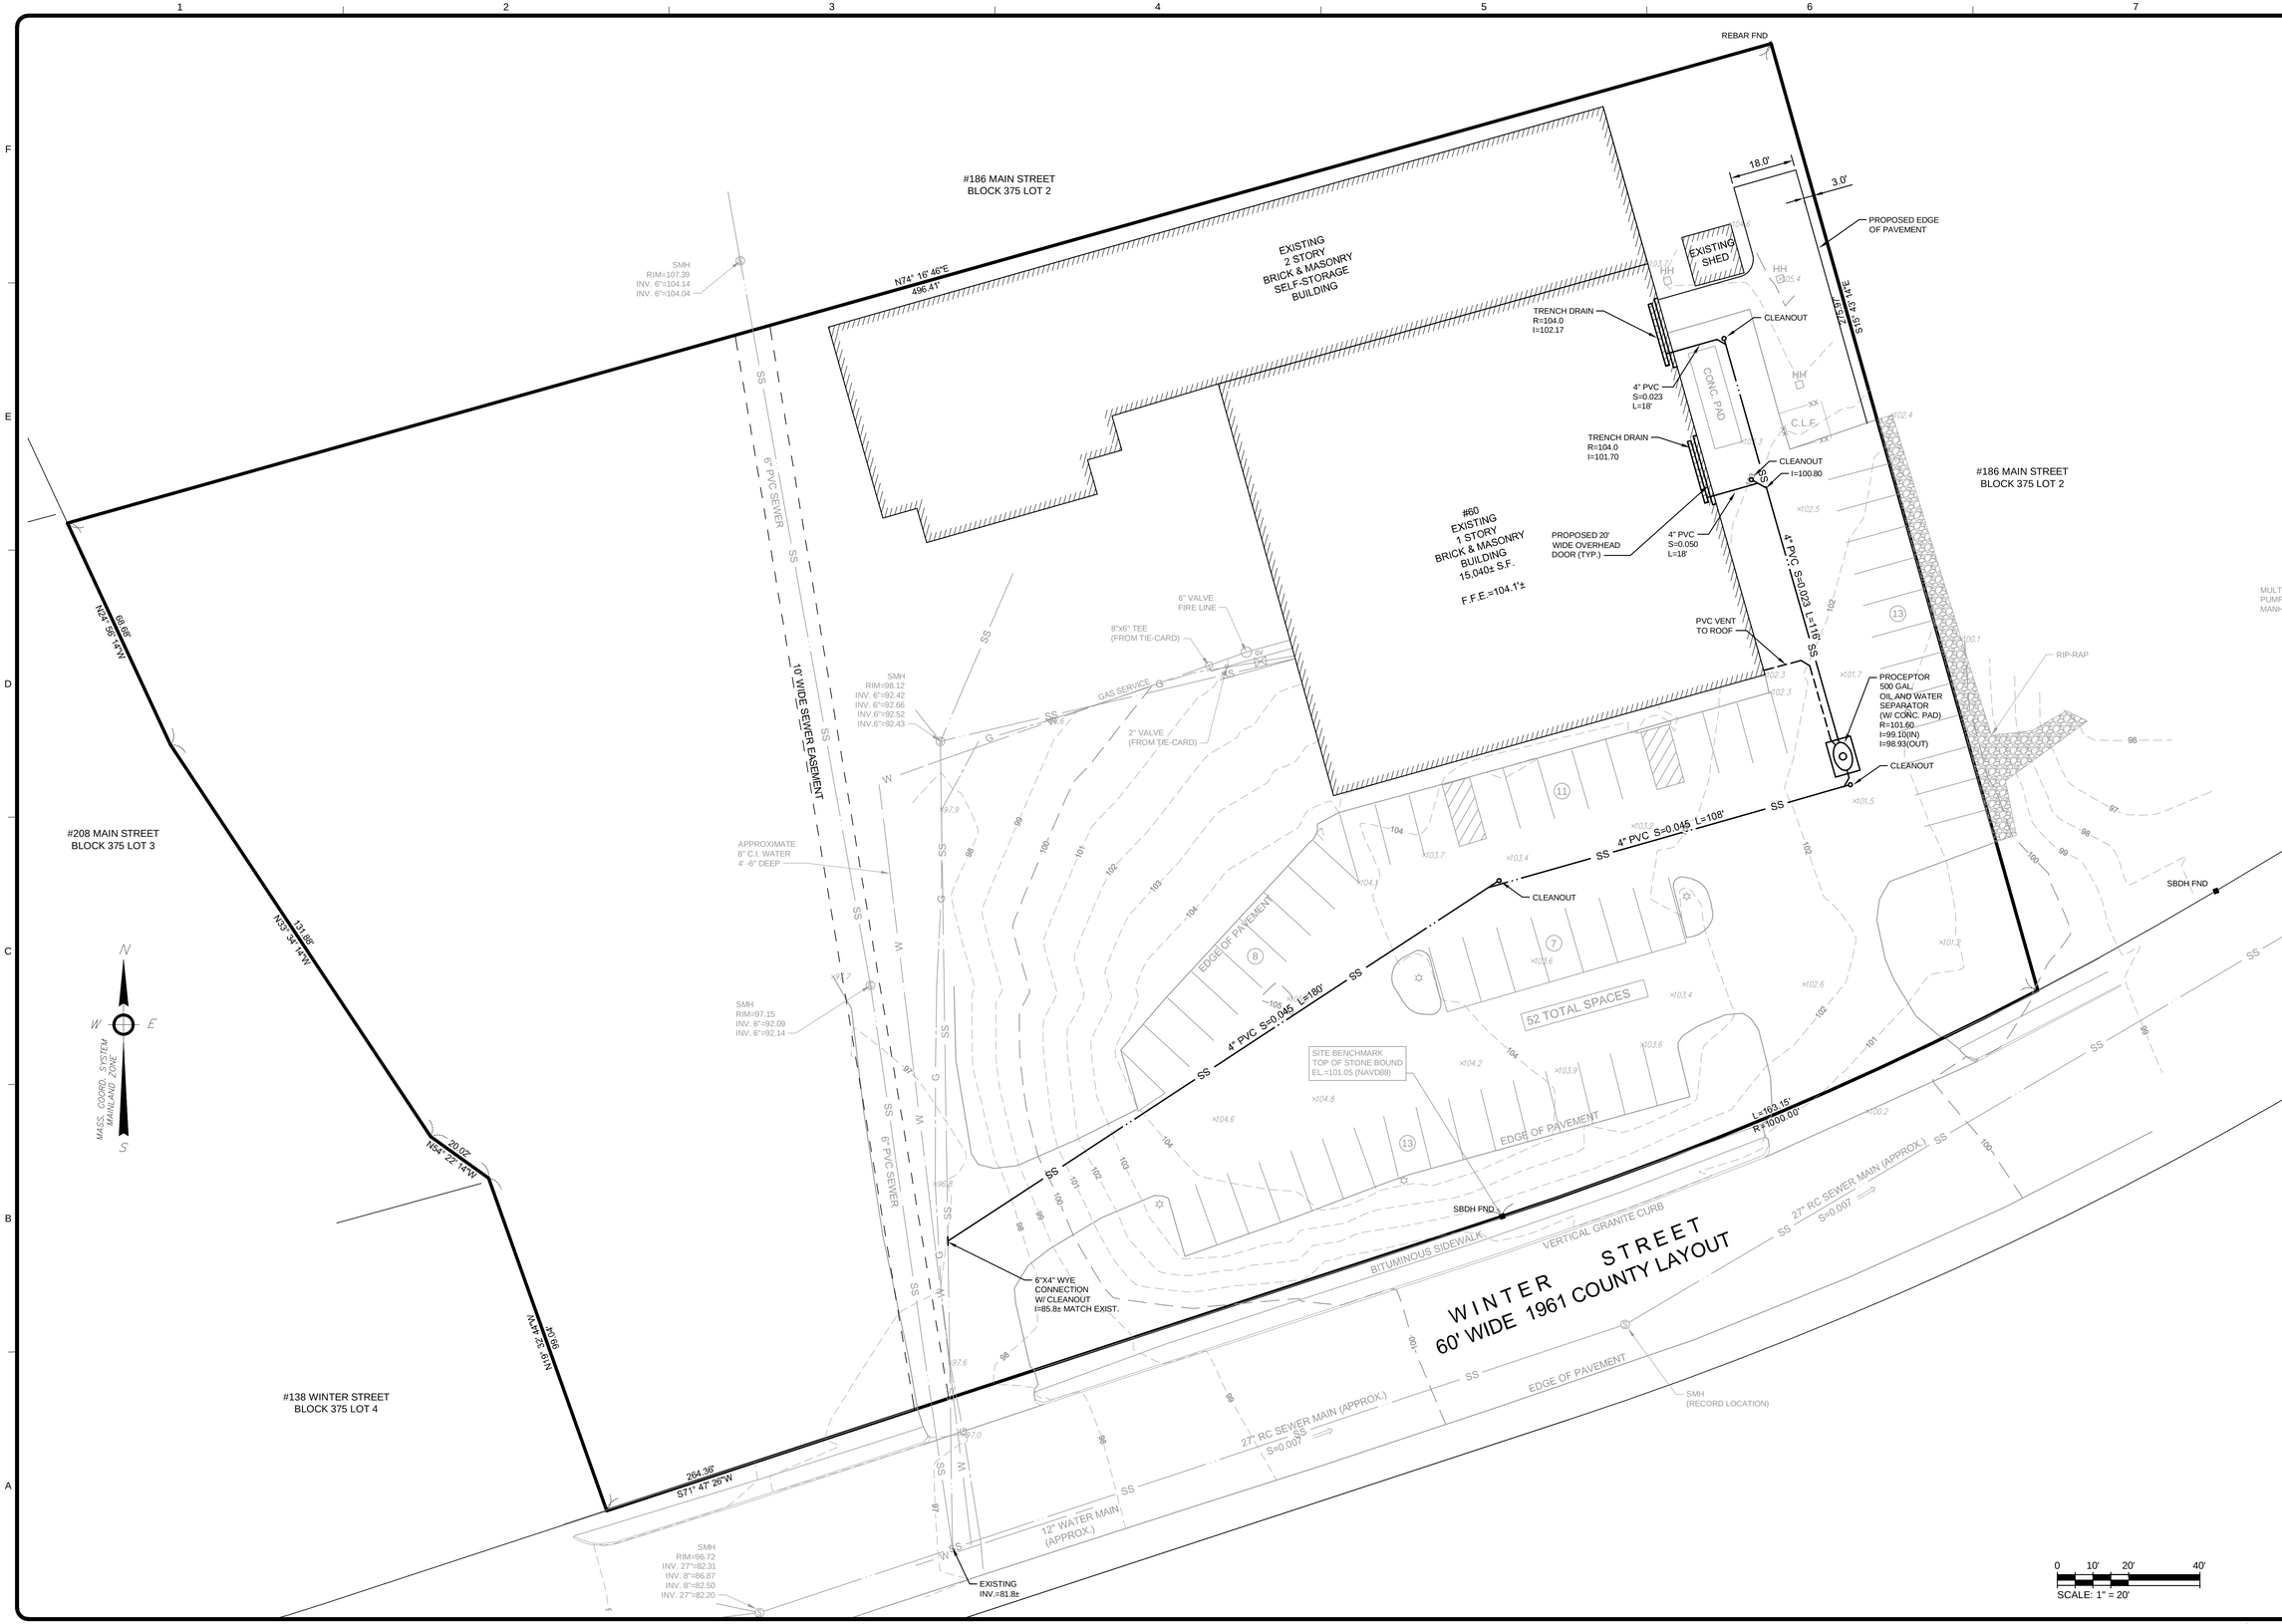

TETRA TECH
www.tetratech.com
100 Nickerson Road
Marlborough, MA 01752
PHONE: (508) 786-2200 FAX: (508) 786-2201

COMMONWEALTH OF MASSACHUSETTS
GLENN K. DOUGHERTY
CIVIL
NO. 32824
REGISTERED PROFESSIONAL ENGINEER

MARK	DATE	DESCRIPTION	BY
1	12/16/20	SITE PLANS	

Client: SOUTH SHORE HEALTH
Proj. Loc.: 60 Winter Street Street Weymouth, MA

Site Development Plans

Site Plan

Project No.:	143-26706-20004
Designed By:	GKD
Drawn By:	J.L.P.
Checked By:	GKD

C-1

Copyright: Tetra Tech

Bar Measures 1 inch

12/16/2020 1:45:22 PM - P:\26706\143-26706-20004\CAD\SHEETFILES\C-1 SITE PLAN.DWG - PAPPAS, JUD