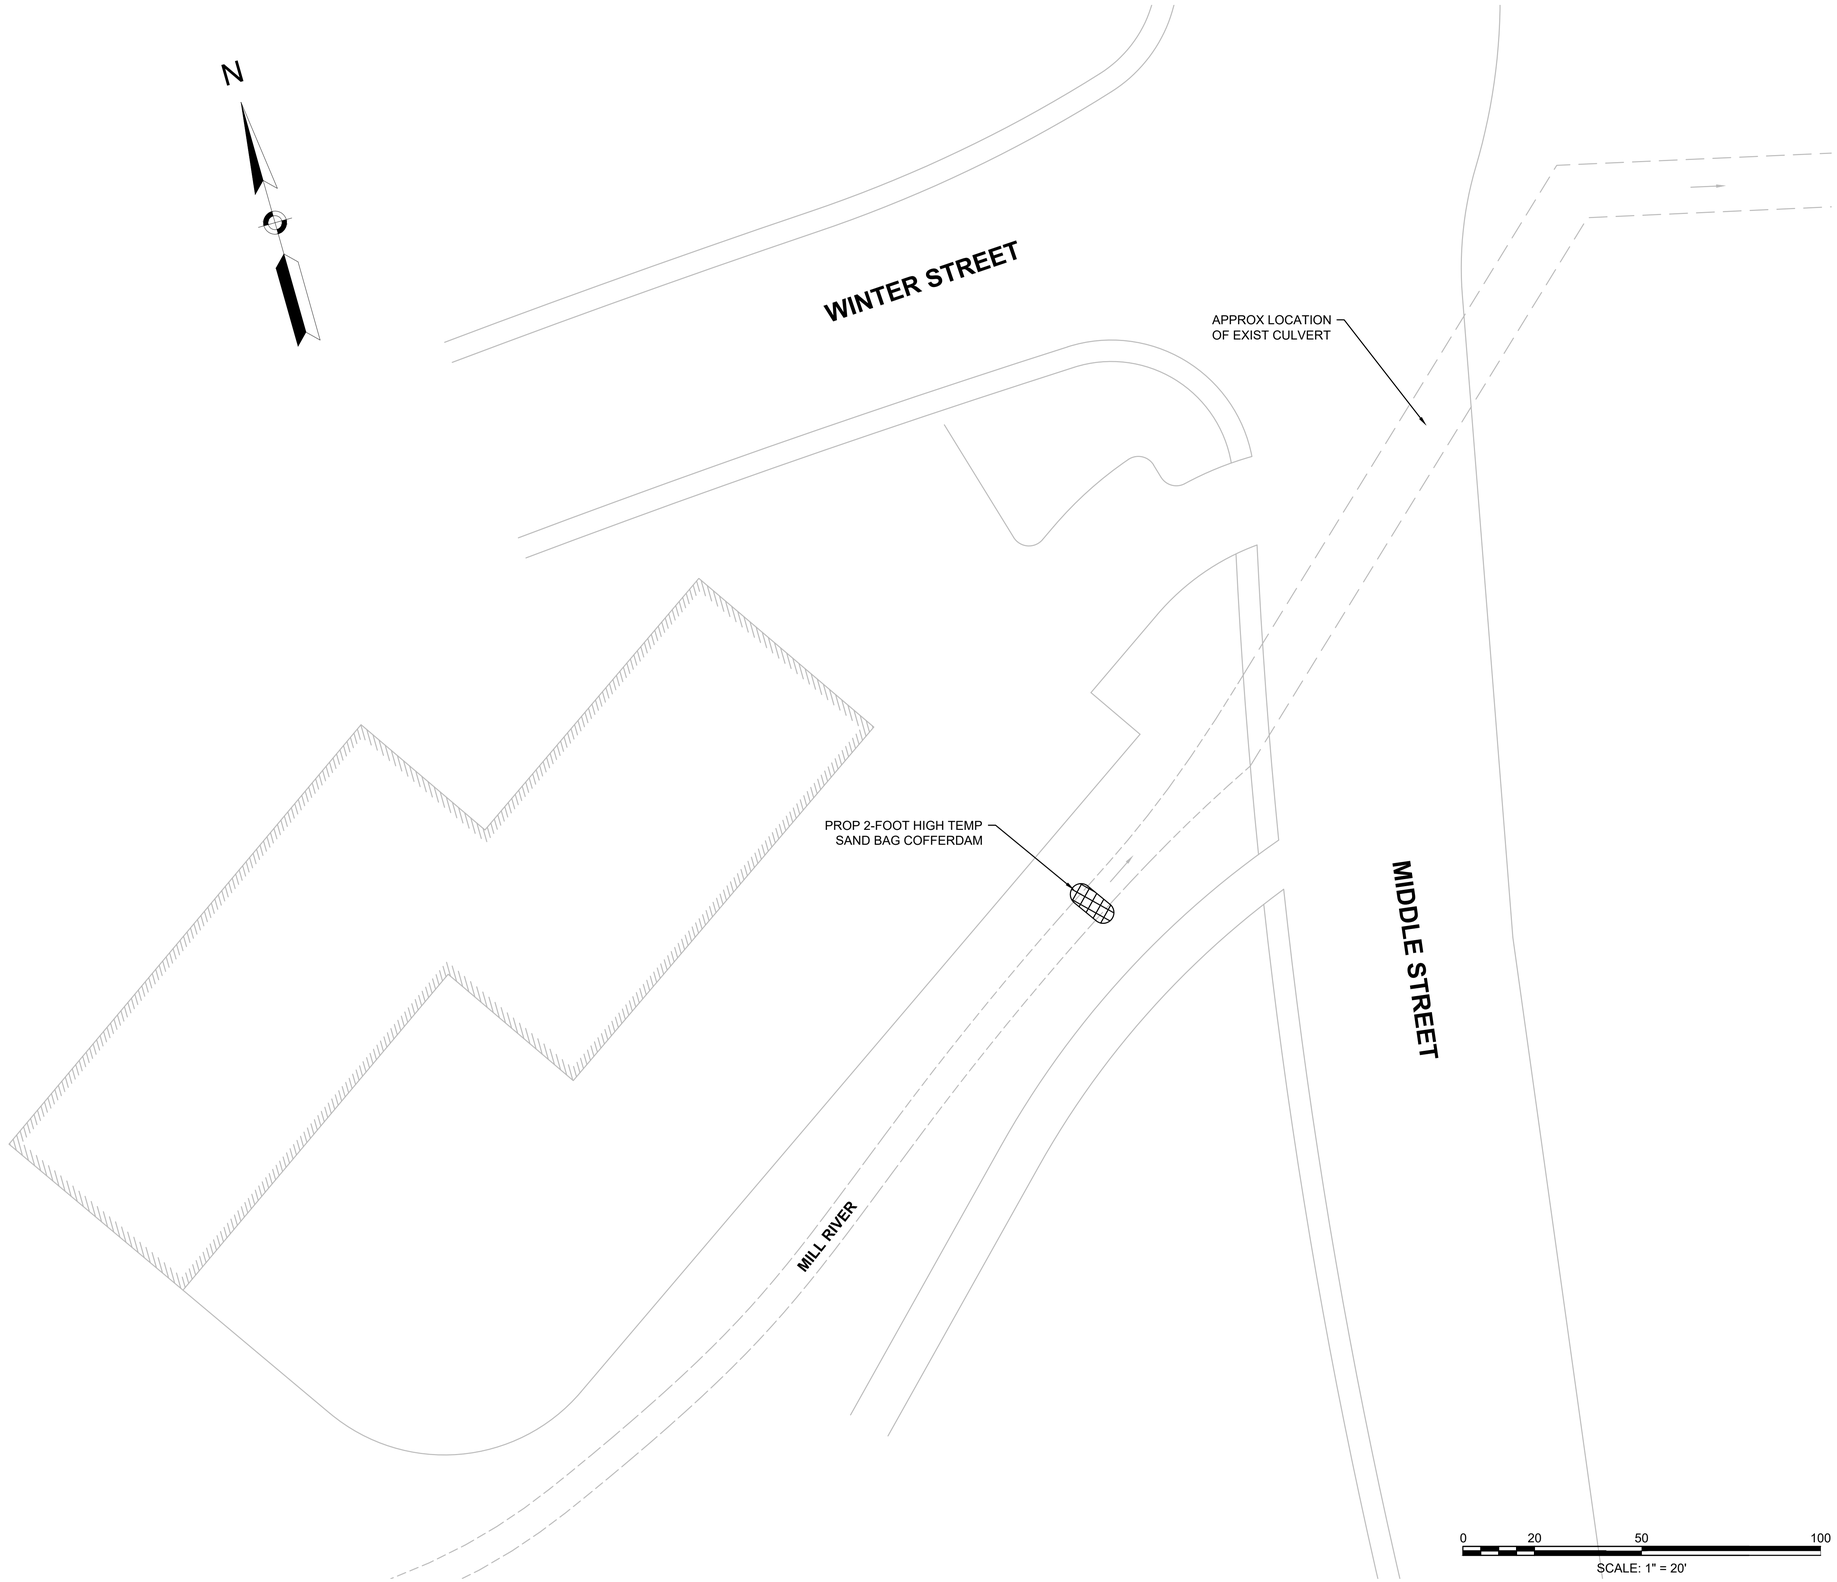

PROGRESS 09-16-22

P:\2022 Projects\40955.00 Weymouth, 824 Washington Street_Culvert Remediation\Engineering_Civil\DWG\40955.00_Weymouth_Stabilization_Plan.dwg

NORTH

GM2 ASSOCIATES
10 Cabot Rd. Suite 101B - Medford, MA 02155
617-776-3350
www.dci-ma.com
www.gm2inc.com

OWNER
MESSINA ENTERPRISES
400 FRANKLIN STREET
BRAINTREE, MA 02185-9056

PROJECT TEAM

WEYMOUTH CULVERT REPAIR
824 WASHINGTON ST.
WEYMOUTH, MA

PROJECT INFO

REV	DESCRIPTION	DATE

STAMP:

PROPOSED SITE ENABLING AND STABILIZATION PLAN

SHEET NAME:

C-3

SHT NO:

DR BY: EJR
CHK BY: EDC
PROJ NO: 40955.00
DATE: 09/16/22
SCALE: 1" = 20'