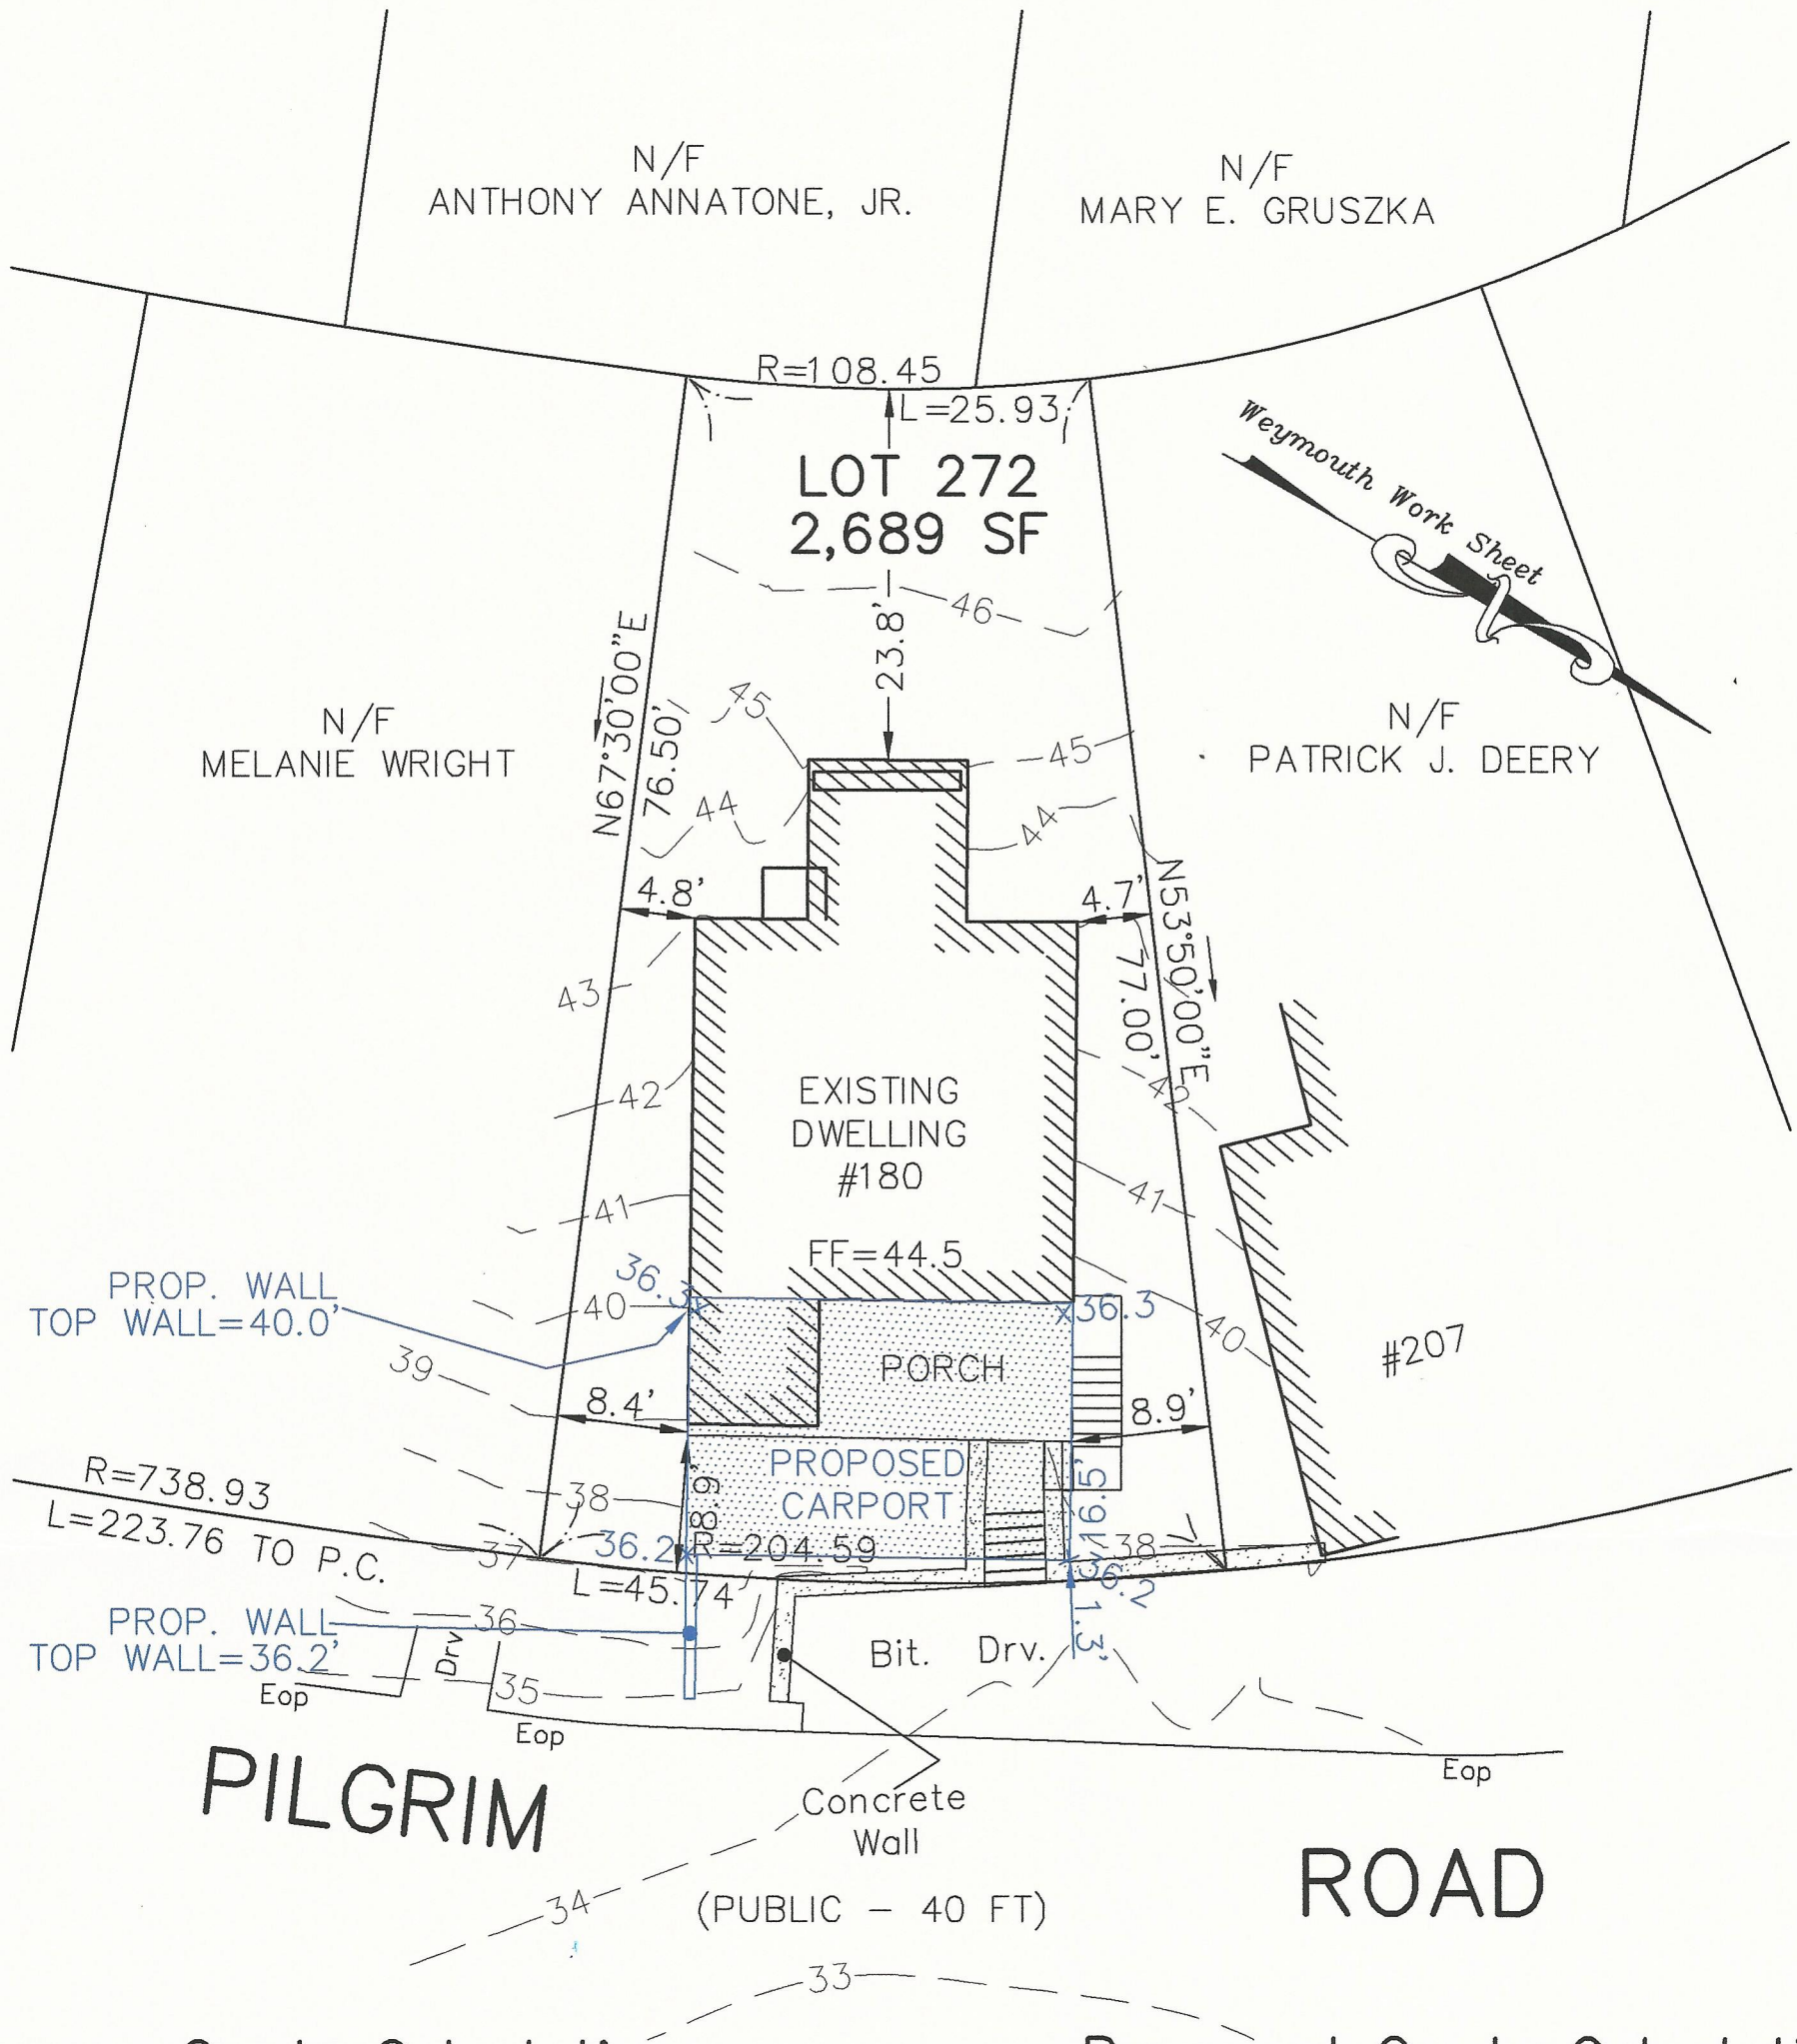

Average Grade Calculation

FR 38.2 + MR 41.5 + RR 43.0 + RM 45.2 +
LR 43.0 + ML 41.3 + LF 38.9 + MF 37.7 =
328.9 / 8 = 41.1 Avg Grade

Proposed Grade Calculation

FR 36.2 + MR 41.5 + RR 43.0 + RM 45.2 +
LR 43.0 + ML 41.3 + LF 36.2 + MF 36.2 =
322.6 / 8 = 40.3 Avg Grade

PLAN SHOWING PROPOSED ADDITION IN WEYMOUTH, MA.

COMMONWEALTH OF MASSACHUSETTS
JOSEPH L. CALABRO, JR.
No. 15998
REGISTERED PROFESSIONAL LAND SURVEYOR

OWNER: JAMES R. ANDREW
TITLE REF: BK 33543 PG 100
ASSESSORS REF: 4–30–5
ZONING DISTRICT: R–1
PLAN REF: PLBK 15 PG 688
BK 2025 PG 281
BK 1513 PG 306

ELEVATIONS SHOWN ARE ON NAVD 1988 DATUM.

JOSEPH L CALABRO JR. 9/6/22 PLS

SCALE 1" = 20' *DATE: 9/6/22*

MILLER SURVEYING SERVICES
60 CROSBY STREET
QUINCY MA 02169
617-472-2045