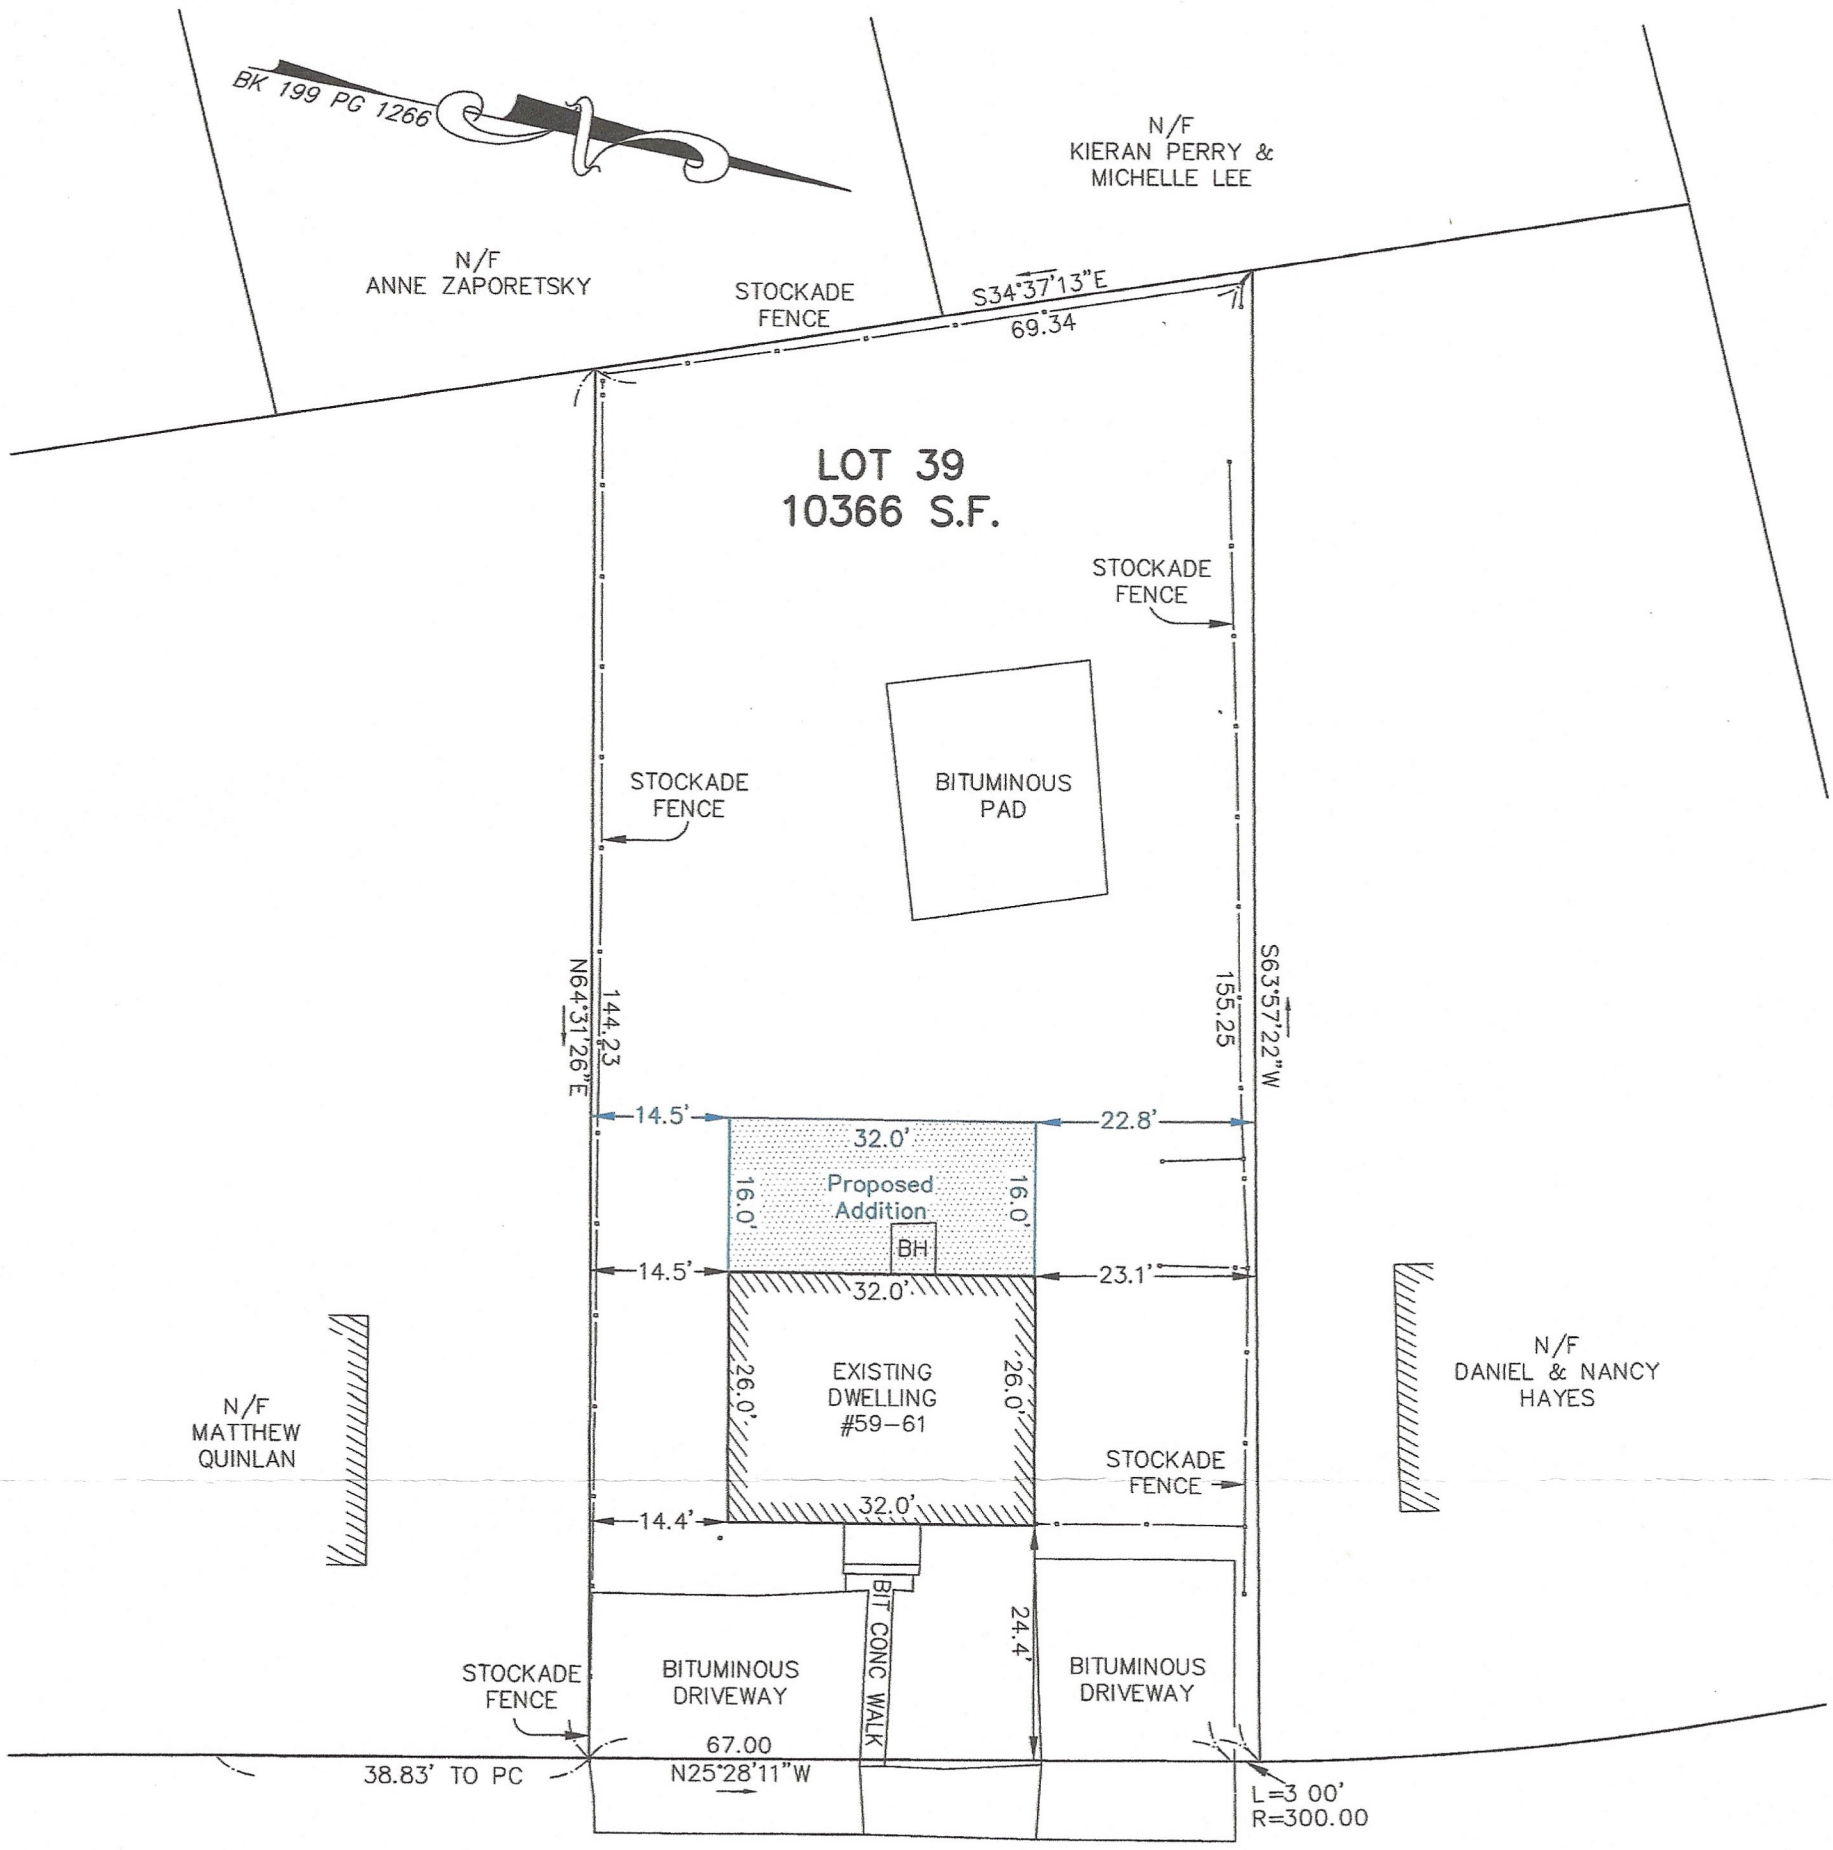

PLAN SHOWING
PROPOSED ADDITION
IN
WEYMOUTH, MA.

COMMONWEALTH OF MASSACHUSETTS
CHRISTOPHER S. KELLEY
No. 37050
REGISTERED PROFESSIONAL LAND SURVEYOR

10-20-23
CHRISTOPHER S KELLEY PLS

OWNER: MICHAEL A. MUNICHIELLO
TITLE REF: BK 41400 PG 425
ASSESSORS REF: MAP 7 BLOCK 25 LOT 58
ZONING DISTRICT: R–1
PLAN REF: BK 199 PG 1266

SCALE 1" = 20' *DATE: 10/19/2023*

MILLER SURVEYING SERVICES
60 CROSBY STREET
QUINCY MA 02169
617-472-2045