



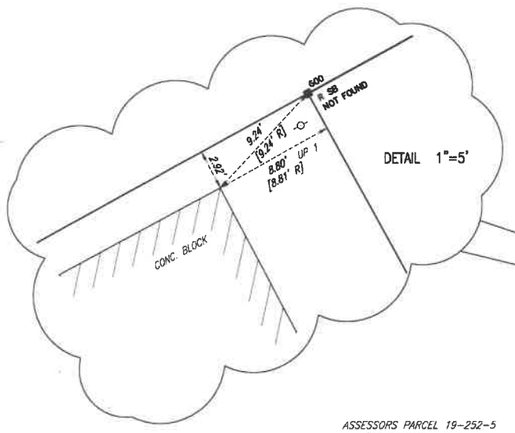

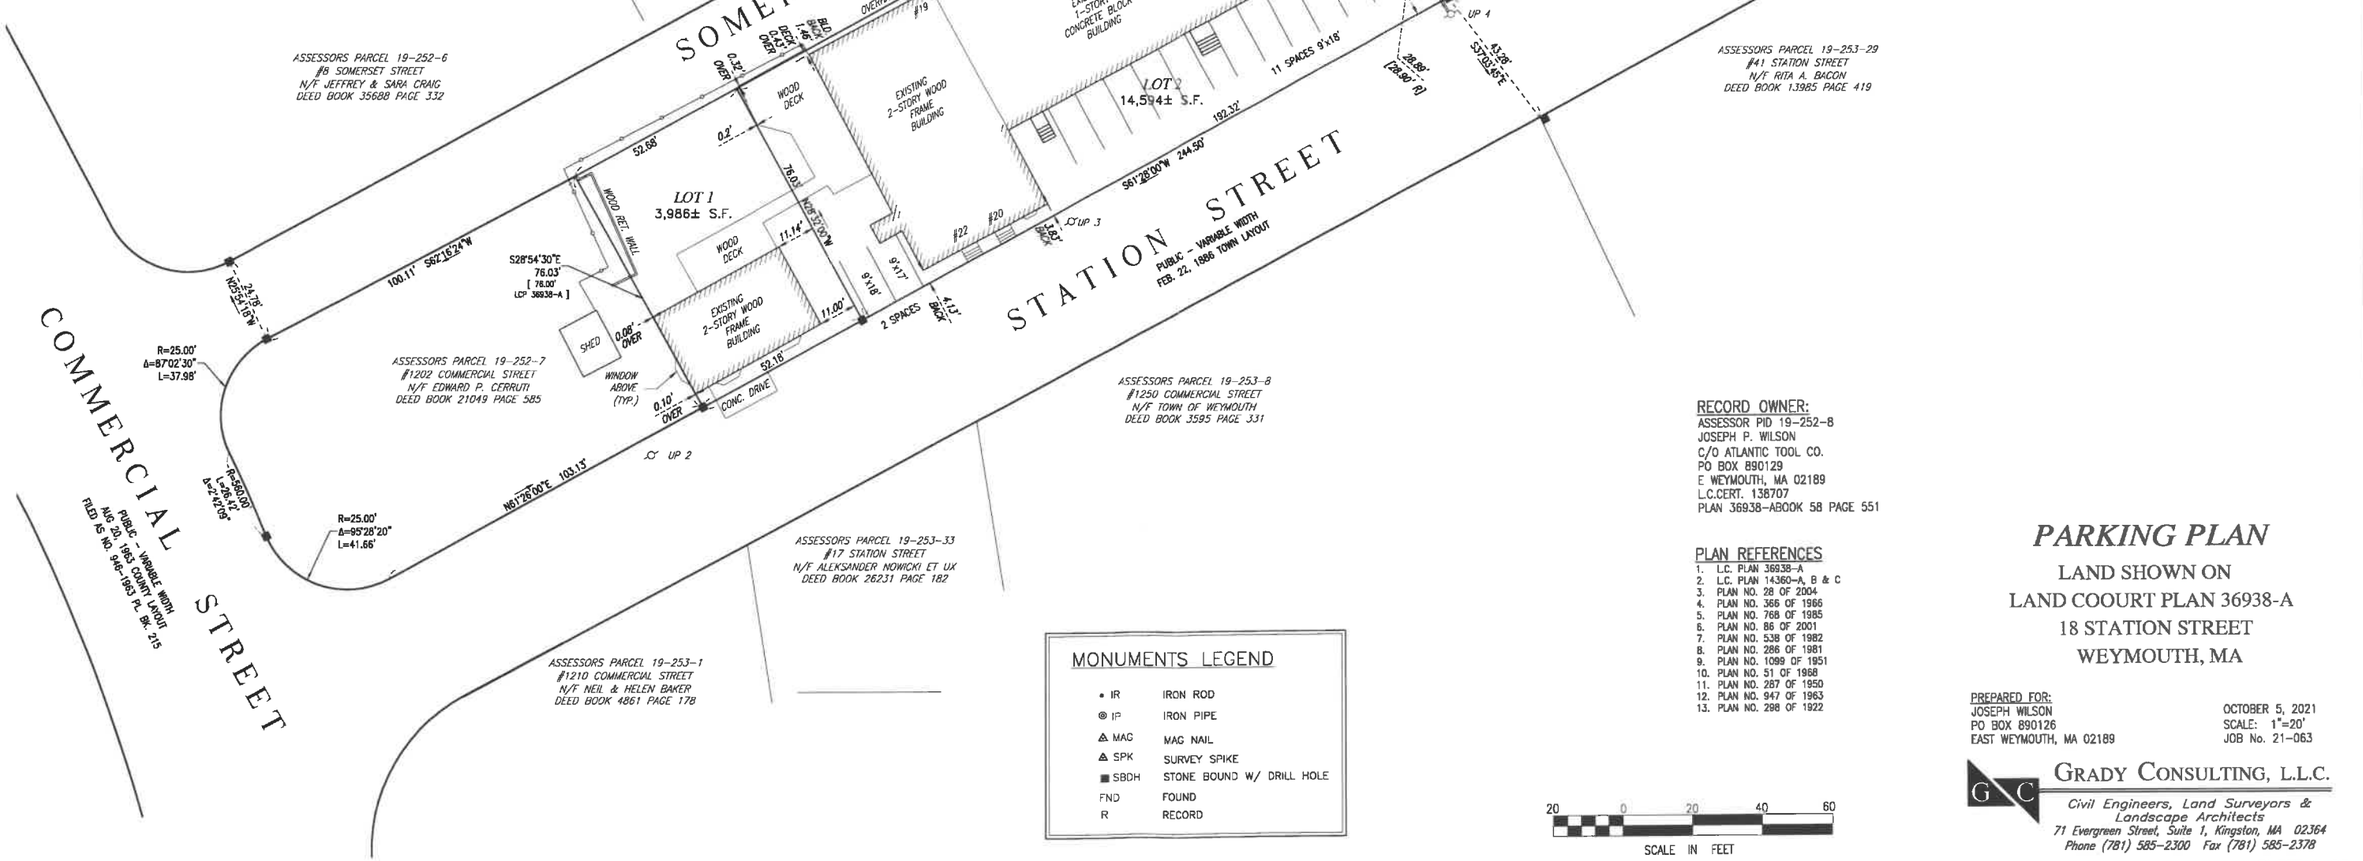



MONUMENTS LEGEND

• IR	IRON ROD
◎ IP	IRON PIPE
▲ MAG	MAG NAIL
▲ SPK	SURVEY SPIKE
■ SBDH	STONE BOUND W/ DRILL HOLE
FND	FOUND
R	RECORD

20 0 20 40 60
SCALE IN FEET

RECORD OWNER:
ASSESSOR PID 19-252-8
JOSEPH P. WILSON
C/O ATLANTIC TOOL CO.
PO BOX 890129
E WEYMOUTH, MA 02189
L.C.CERT. 138707
PLAN 36938-ABOOK 58 PAGE 551

PLAN REFERENCES
1. L.C. PLAN 36938-A
2. L.C. PLAN 14360-A, B & C
3. PLAN NO. 28 OF 2004
4. PLAN NO. 366 OF 1966
5. PLAN NO. 768 OF 1985
6. PLAN NO. 86 OF 2001
7. PLAN NO. 538 OF 1982
8. PLAN NO. 286 OF 1981
9. PLAN NO. 1099 OF 1951
10. PLAN NO. 51 OF 1968
11. PLAN NO. 287 OF 1950
12. PLAN NO. 947 OF 1963
13. PLAN NO. 298 OF 1922

PARKING PLAN

LAND SHOWN ON
LAND COOURT PLAN 36938-A
18 STATION STREET
WEYMOUTH, MA

PREPARED FOR:
JOSEPH WILSON
PO BOX 890126
EAST WEYMOUTH, MA 02189

OCTOBER 5, 2021
SCALE: 1"=20'
JOB No. 21-063

GRADY CONSULTING, L.L.C.
Civil Engineers, Land Surveyors & Landscape Architects
71 Evergreen Street, Suite 1, Kingston, MA 02364
Phone (781) 585-2300 Fax (781) 585-2378