

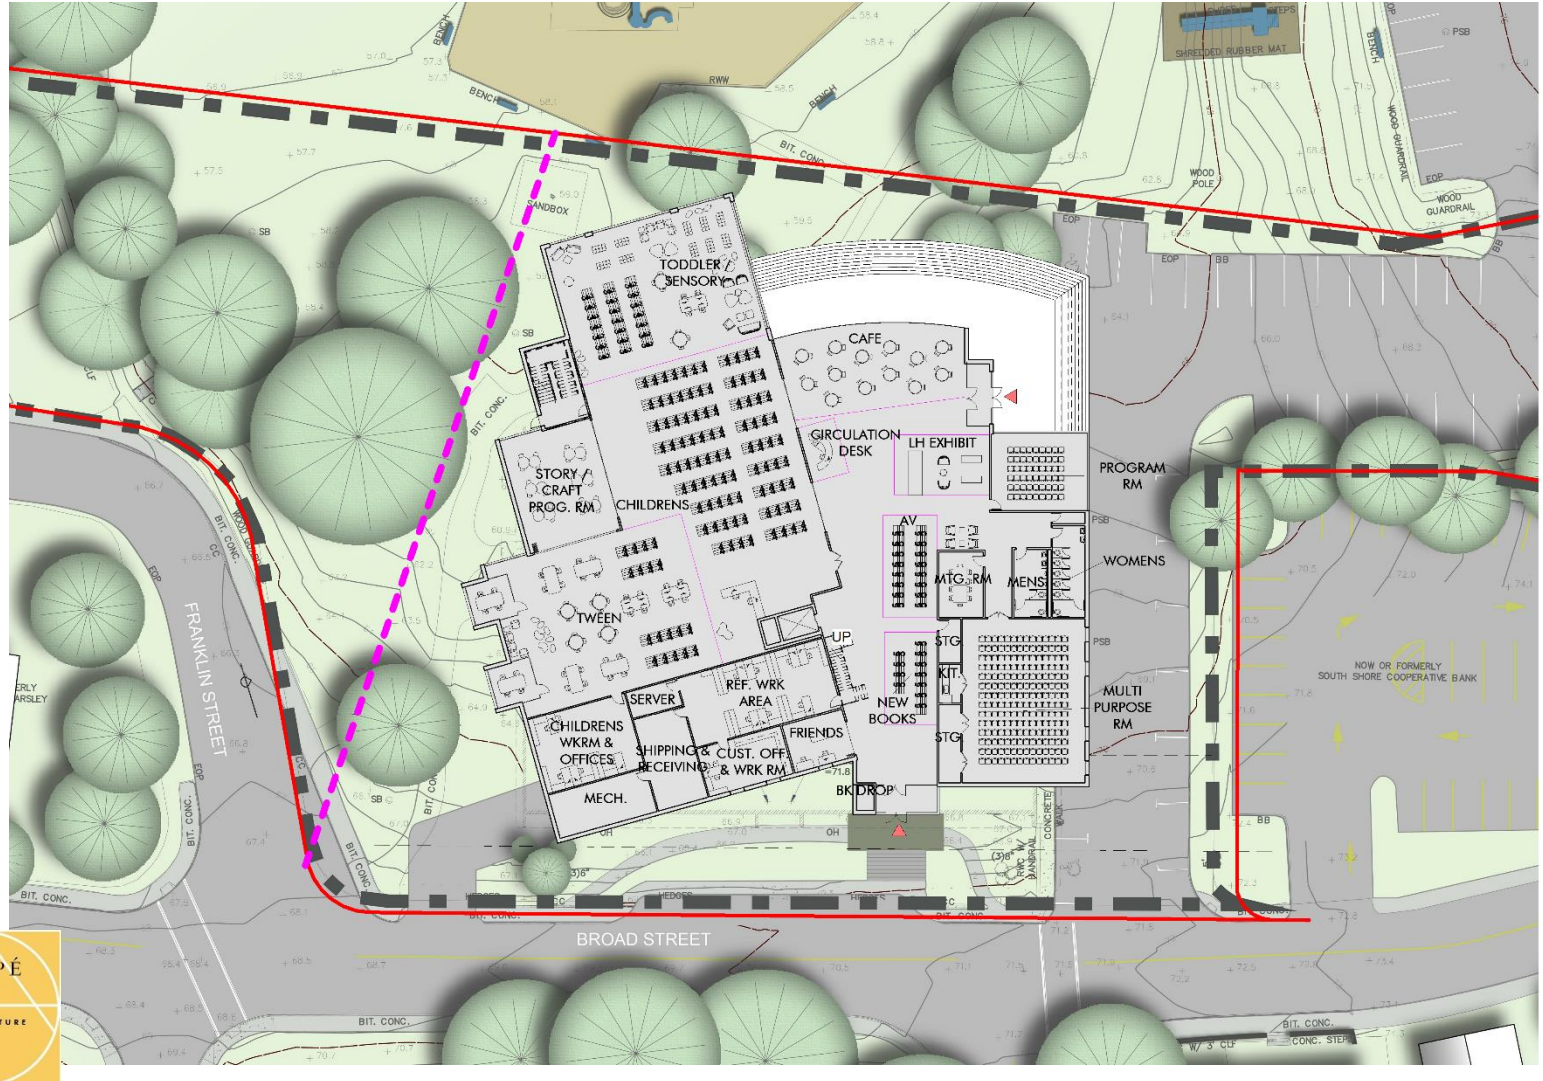



TAPPÉ
ARCHITECTURE

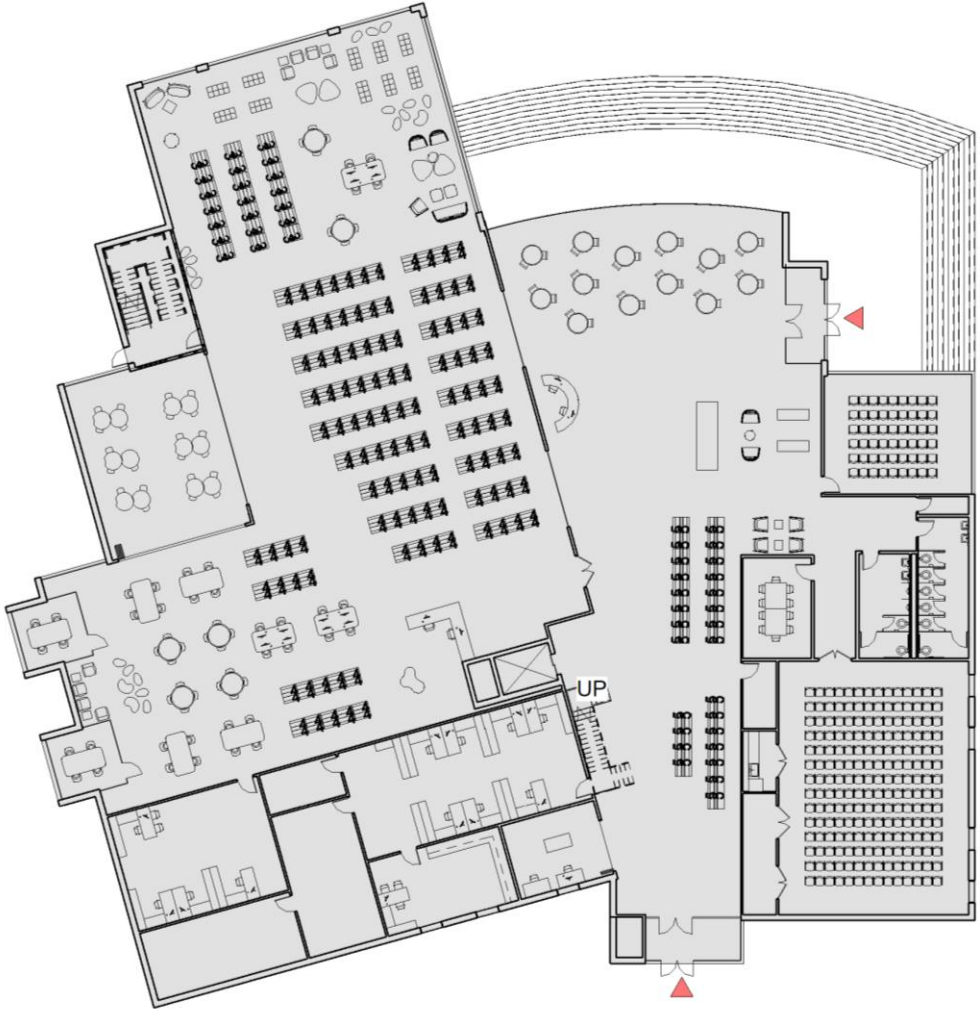


TAPPÉ
ARCHITECTURE

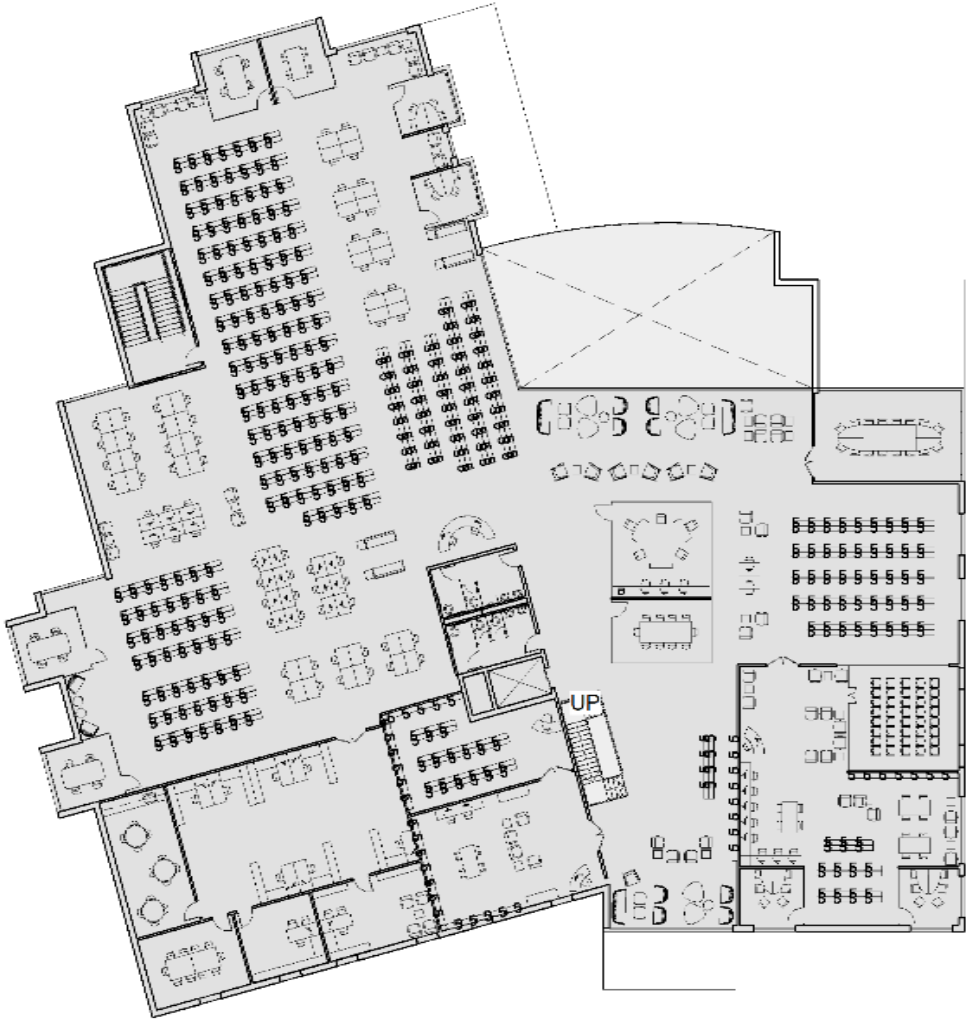

TAPPÉ
ARCHITECTURE

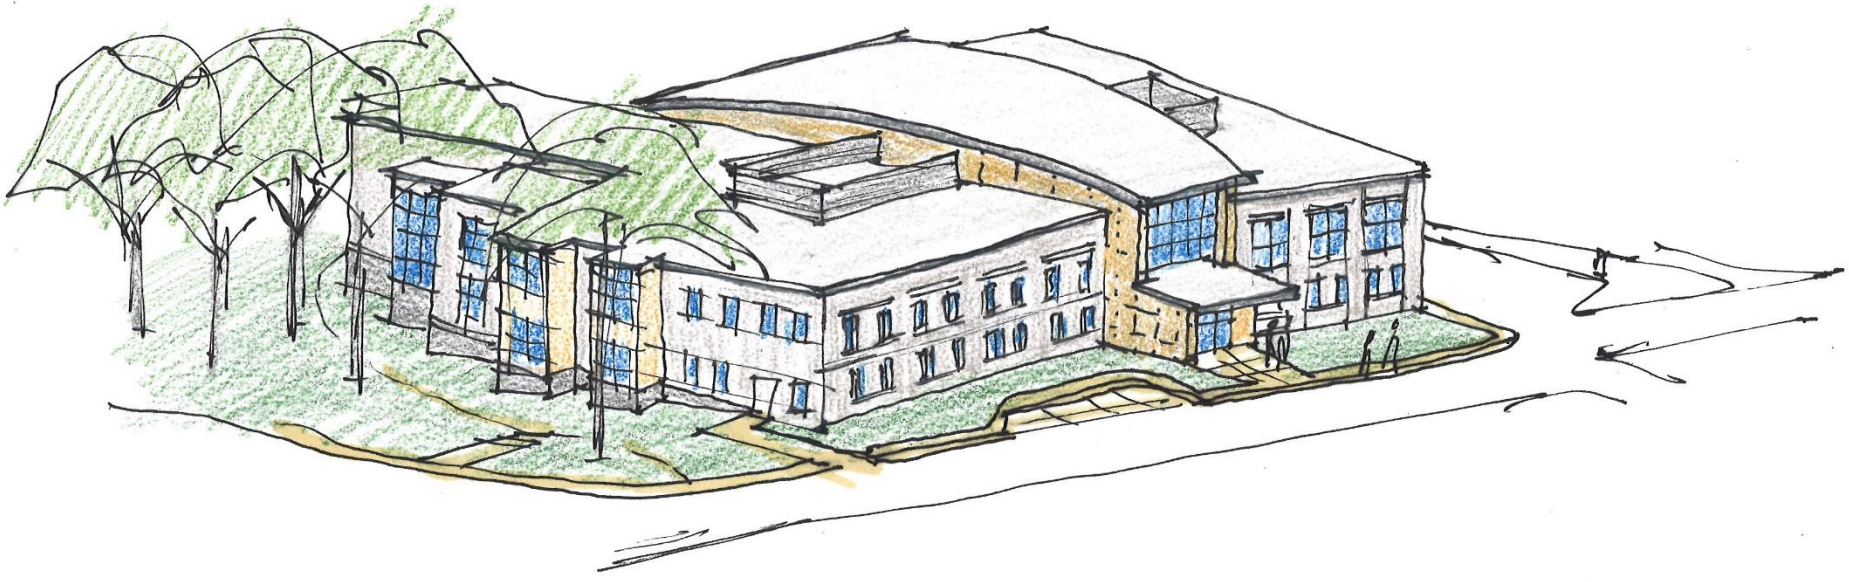

TAPPÉ
ARCHITECTURE

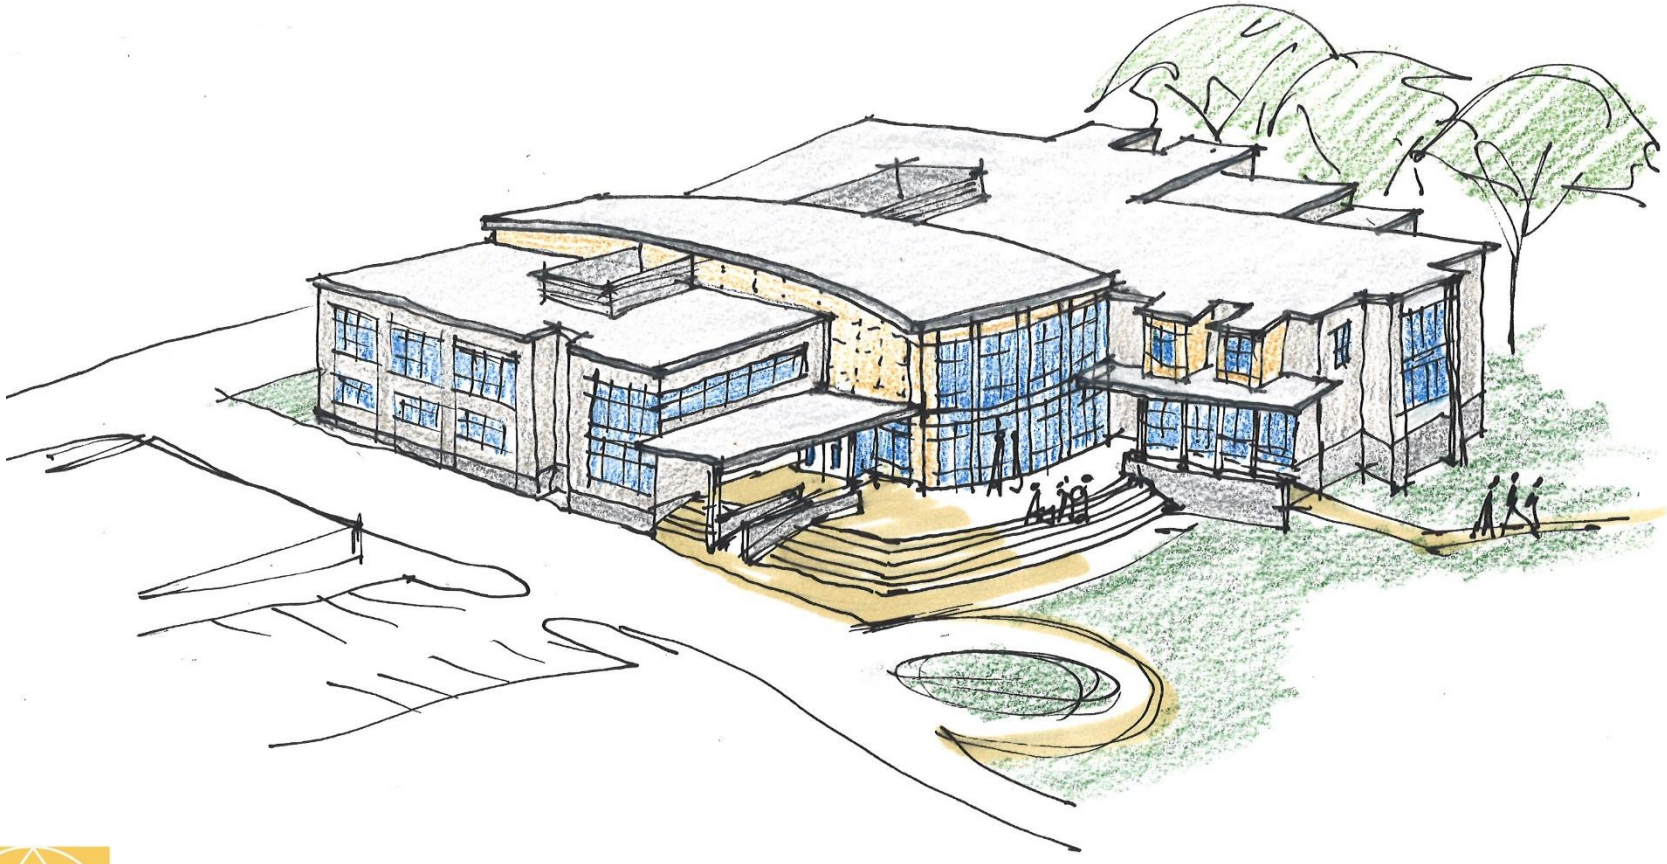

TAPPÉ
ARCHITECTURE